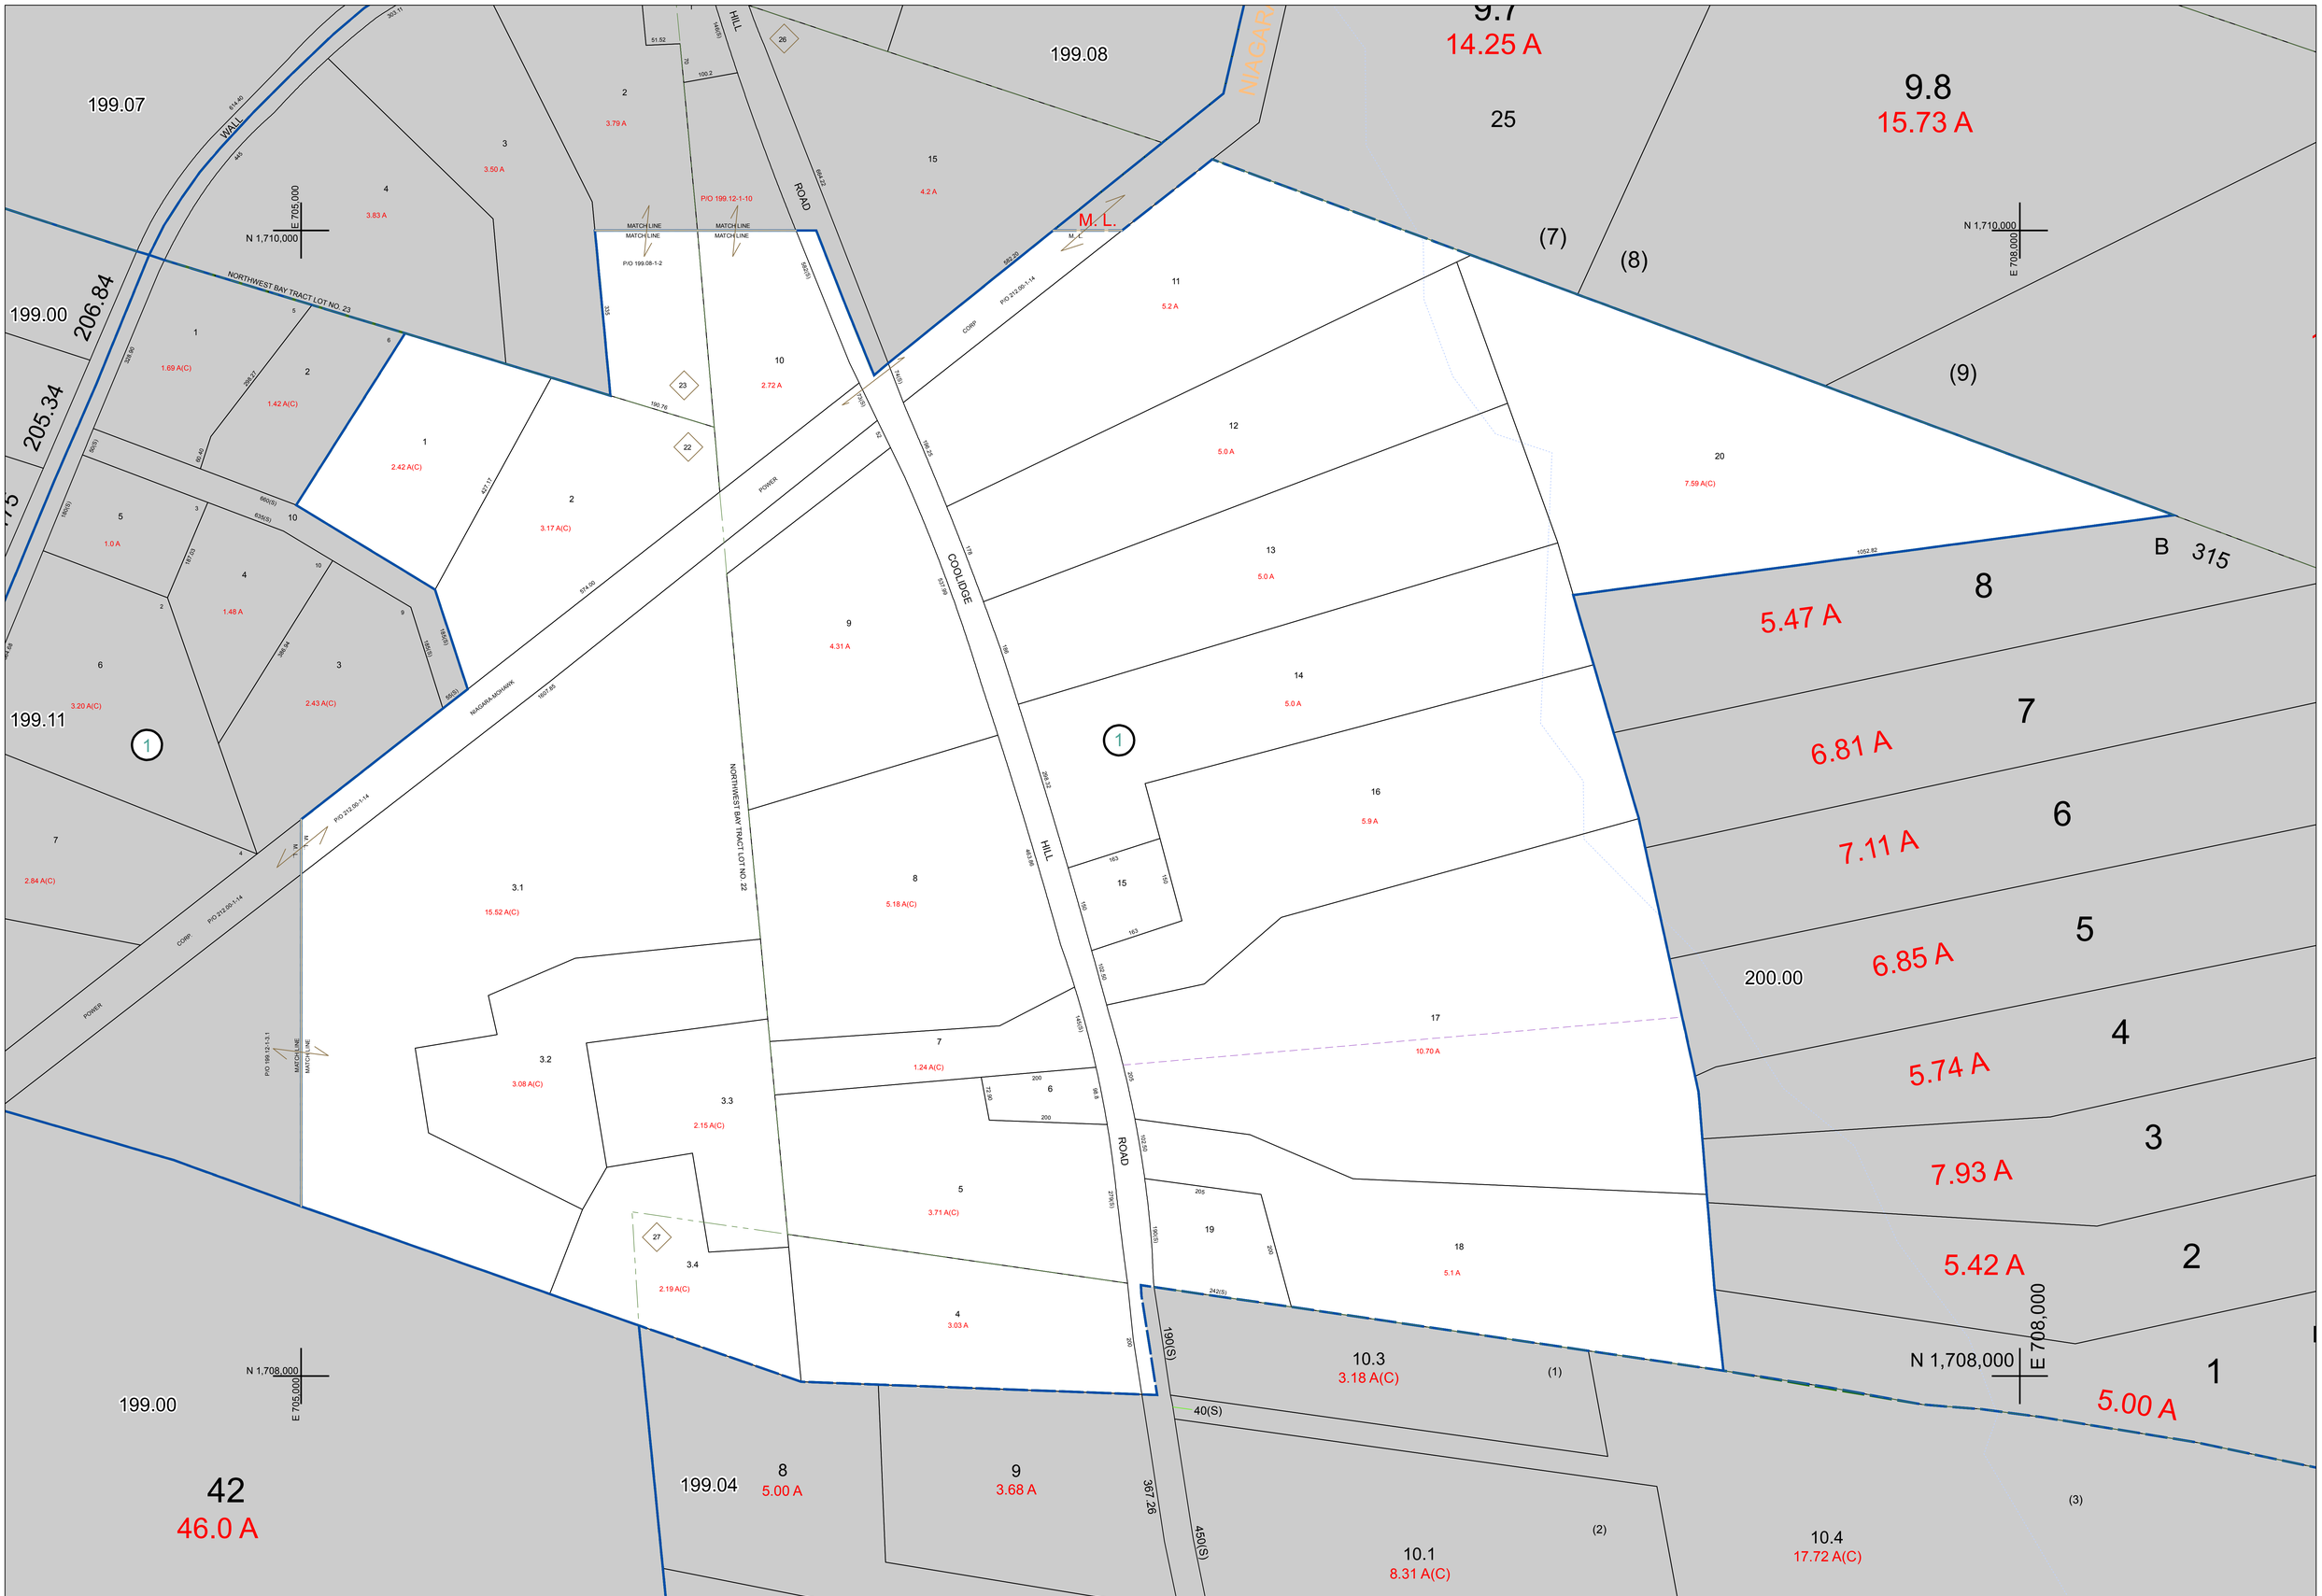

PREPARED BY:
WARREN COUNTY REAL PROPERTY SERVICES
LAKE GEORGE, NEW YORK

REVISION TABLE

DATE	MADE BY	CHANGES OR ADDITIONS

SPECIAL DISTRICTS

LEGEND

PROPERTY LINE	TOWN LINE	FIRE DISTRICT LINE	GREAT LOT NUMBER	NORTH	199.07 199.08 200.00
ORIGINAL LOT LINE	VILLAGE LINE	DENOTES COMMON OWNER	CALCULATED ACREAGE 75 (C)	COORDINATES BASED ON NEW YORK STATE PLANE COORDINATE SYSTEM EASTERN ZONE NAD 83	199.11 200.00
RAILROAD	BLOCK LIMIT	TAX MAP BLOCK NUMBER 7	DEED ACREAGE 175 A		199.04 199.04 200.13
STREAM OR DITCH	GREAT LOT LINE	TAX MAP PARCEL NUMBER 76.00-1-11	SCALED DIMENSION 225 (S)		SHEET INDEX
ROAD OR RAILWAY BNDY	SCHOOL DISTRICT LINE	FILED PLAN LOT NUMBER (14)	DEED DIMENSION 173.2		
COUNTY LINE					

TAX MAP
TOWN OF BOLTON
WARREN COUNTY, NEW YORK
0 50 100 200 Feet
scale: 1 inch = 100 feet

199.12

DATE PRINTED: Apr 11, 2011

THIS DOCUMENT PREPARED FOR TAX PURPOSES ONLY