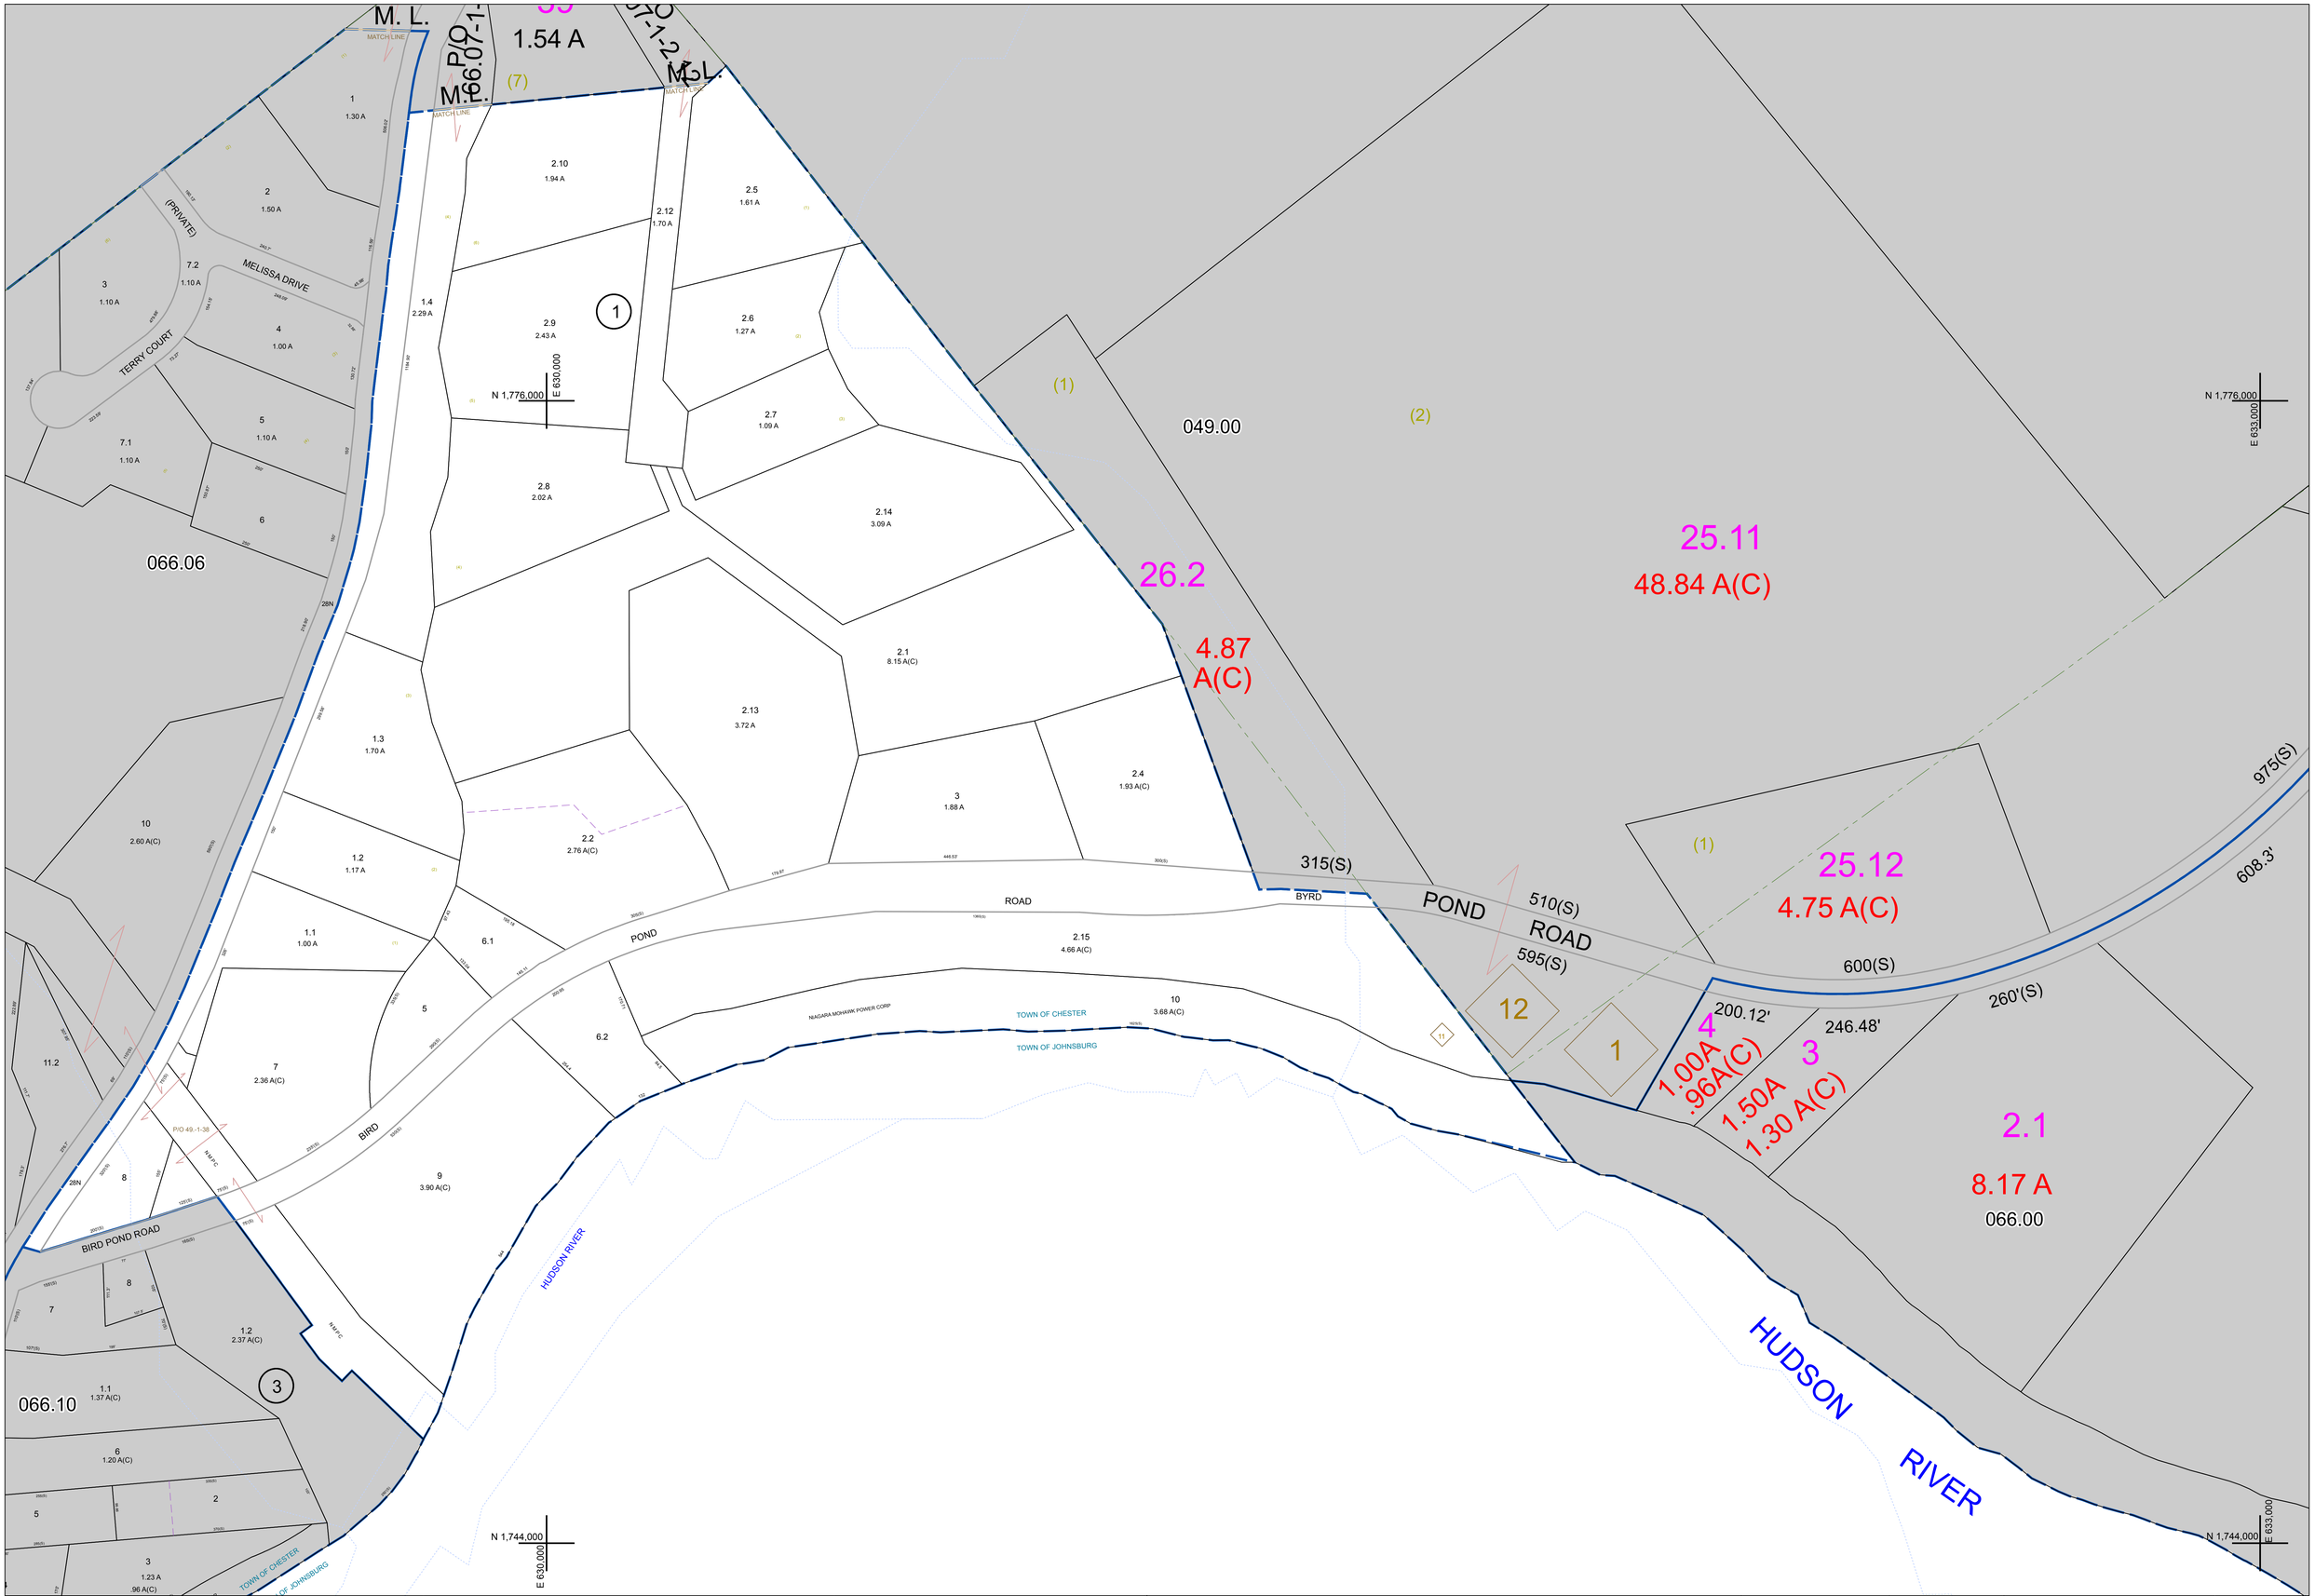

PREPARED BY:
WARREN COUNTY REAL PROPERTY SERVICES
LAKE GEORGE, NEW YORK

REVISION TABLE

DATE	MADE BY	CHANGES OR ADDITIONS
3/11/2011	R DIXON	PARCEL 66.07-1-2.1 REVISED BY DEED RESEARCH.

SPECIAL DISTRICTS

LEGEND

PROPERTY LINE		TOWN LINE		FIRE DISTRICT LINE		GREAT LOT NUMBER	5
ORIGINAL LOT LINE		VILLAGE LINE		DENOTES COMMON OWNER	1	CALCULATED ACREAGE	75 (C)
RAILROAD		BLOCK LIMIT		TAX MAP BLOCK NUMBER	15	DEED ACREAGE	175 A
STREAM OR DITCH		GREAT LOT LINE		TAX MAP PARCEL NUMBER	76.00-1-11	SCALED DIMENSION	225 (S)
ROAD OR RAILWAY BNDY		SCHOOL DISTRICT LINE		FILED PLAN LOT NUMBER	(14)	DEED DIMENSION	173.2
COUNTY LINE							

NORTH
COORDINATES BASED ON
NEW YORK STATE PLANE COORDINATE SYSTEM
EASTERN ZONE NAD 83

066.04	049.00	049.00
066.06		066.08
066.10	066.00	066.00

SHEET INDEX

TAX MAP
TOWN OF CHESTER
WARREN COUNTY, NEW YORK
0 50 100 200 Feet
scale: 1 inch = 100 feet

066.07

DATE PRINTED: Apr 11, 2011

THIS DOCUMENT PREPARED FOR TAX PURPOSES ONLY