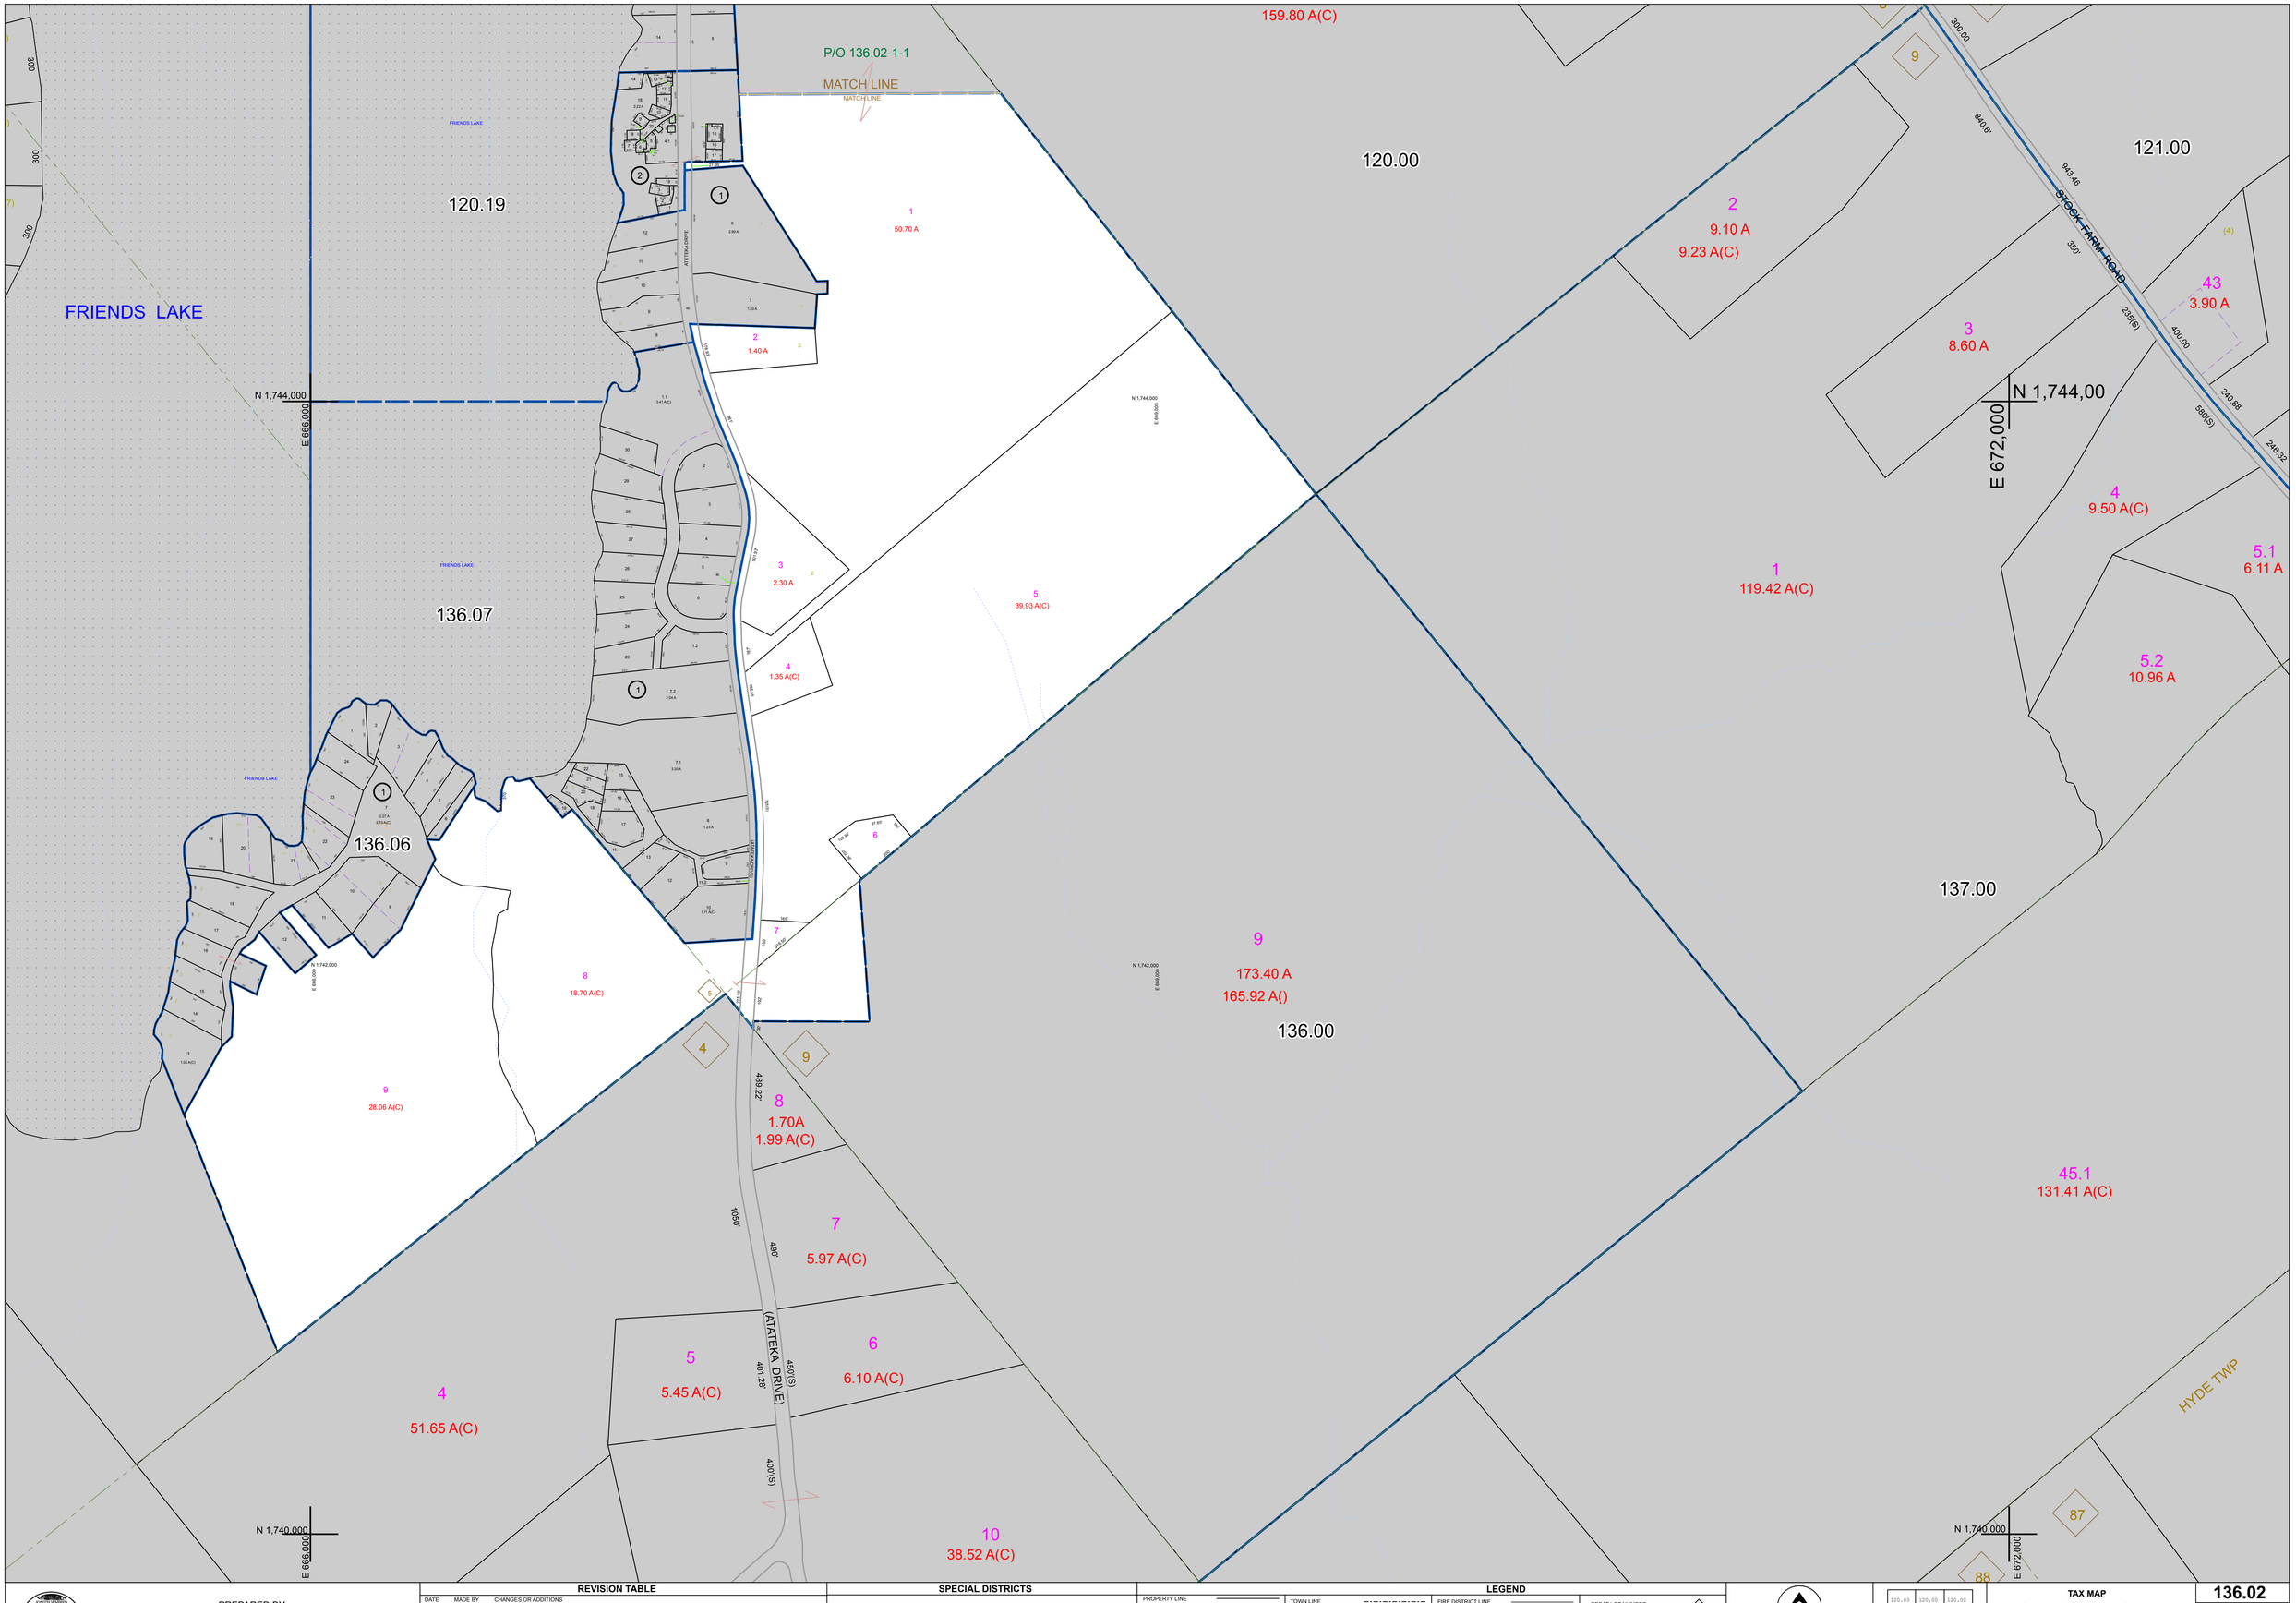

PREPARED BY:
WARREN COUNTY REAL PROPERTY SERVICES
LAKE GEORGE, NEW YORK

REVISION TABLE

DATE	MADE BY	CHANGES OR ADDITIONS

SPECIAL DISTRICTS

LEGEND

PROPERTY LINE	TOWN LINE	FIRE DISTRICT LINE	GREAT LOT NUMBER	9
ORIGINAL LOT LINE	VILLAGE LINE	DENOTES COMMON OWNER	CALCULATED ACREAGE	75 (C)
RAILROAD	BLOCK LIMIT	TAX MAP BLOCK NUMBER	DEED ACREAGE	175 A
STREAM OR DITCH	GREAT LOT LINE	TAX MAP PARCEL NUMBER	SCALED DIMENSION	225 (S)
ROAD OR RAILWAY BNDY	SCHOOL DISTRICT LINE	FILED PLAN LOT NUMBER	DEED DIMENSION	173.2
COUNTY LINE				

NORTH
COORDINATES BASED ON
NEW YORK STATE PLANE COORDINATE SYSTEM
EASTERN ZONE NAD 83

120.03	120.00	120.00
136.00		137.00
136.00	136.00	137.00

SHEET INDEX

TAX MAP
TOWN OF CHESTER
WARREN COUNTY, NEW YORK
0 100 200 400 Feet
scale: 1 inch = 200 feet

136.02

DATE PRINTED: Apr 11, 2011

THIS DOCUMENT PREPARED FOR TAX PURPOSES ONLY