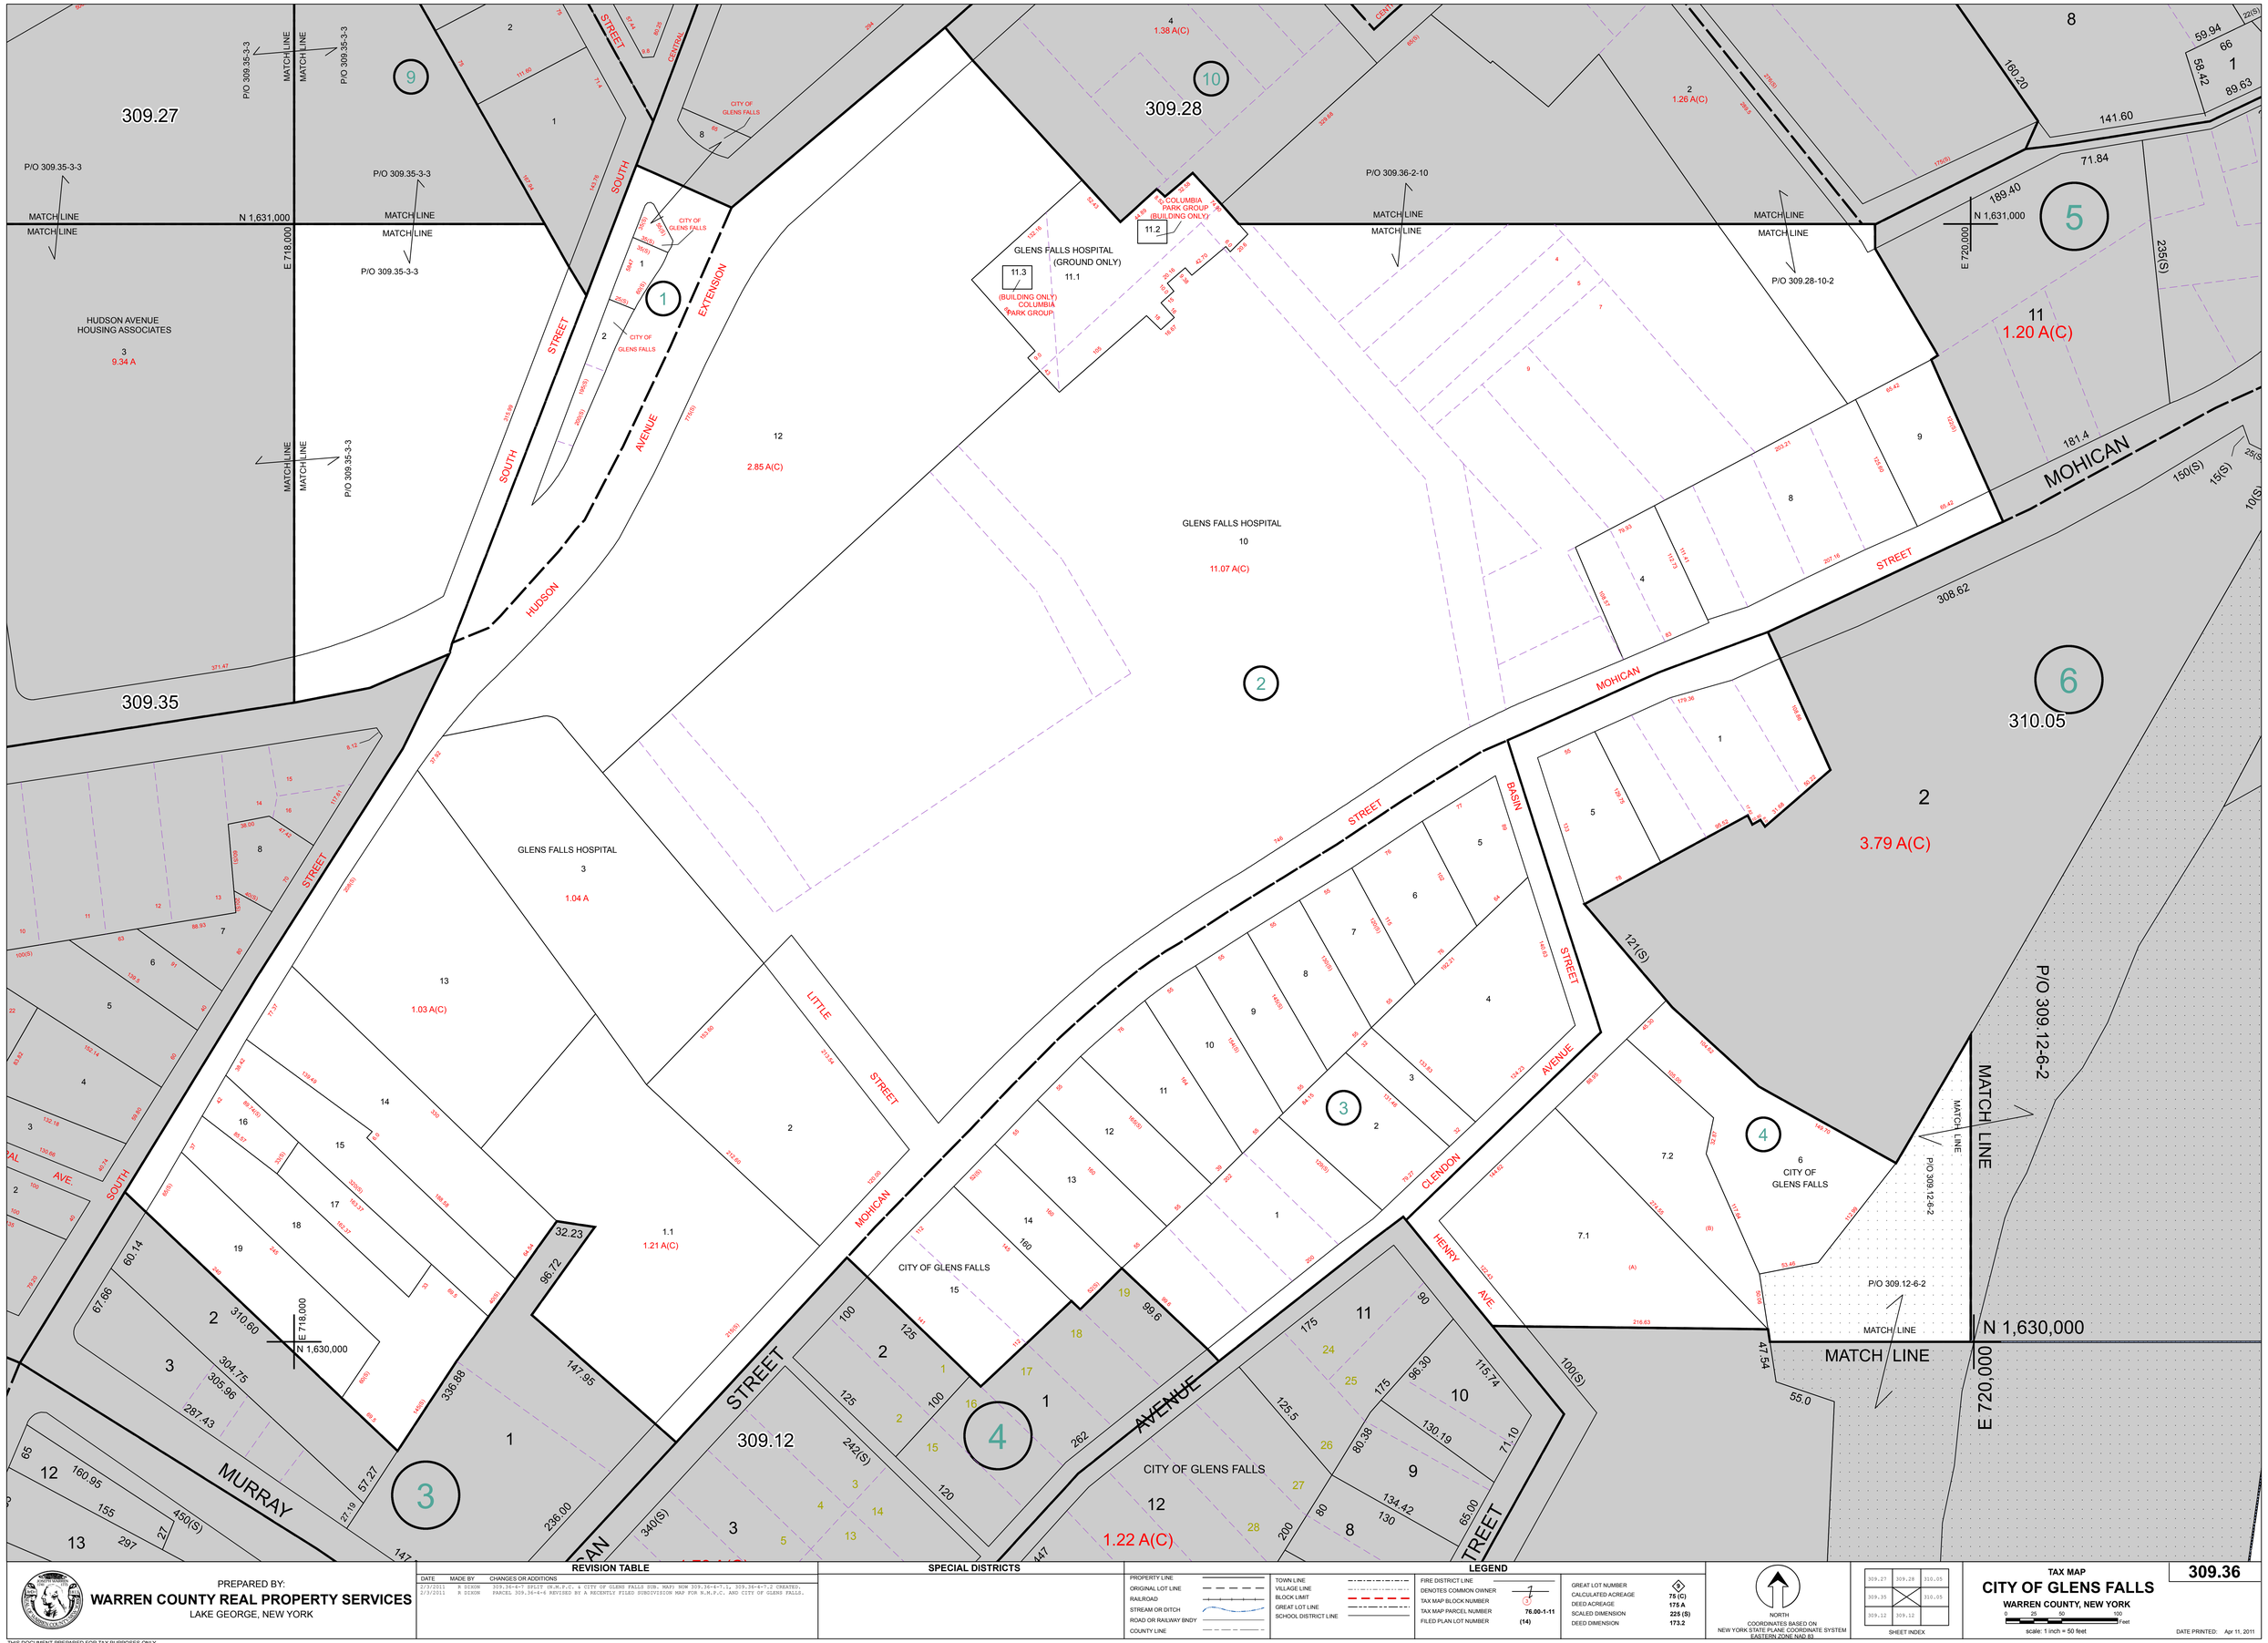

PREPARED BY:
WARREN COUNTY REAL PROPERTY SERVICES
LAKE GEORGE, NEW YORK

REVISION TABLE

DATE	MADE BY	CHANGES OR ADDITIONS
2/3/2011	R DIXON	309.36-4-7 SPLIT (M.M.P.C. & CITY OF GLENS FALLS SUB. MAP) NOW 309.36-4-7.1, 309.36-4-7.2 CREATED.
3/3/2011	R DIXON	PARCEL 309.36-4-6 REVISED BY A RECENTLY FILED SUBDIVISION MAP FOR N.M.P.C. AND CITY OF GLENS FALLS.

SPECIAL DISTRICTS

PROPERTY LINE
ORIGINAL LOT LINE
RAILROAD
STREAM OR DITCH
ROAD OR RAILWAY BNDY
COUNTY LINE
TOWN LINE
VILLAGE LINE
BLOCK LIMIT
GREAT LOT LINE
SCHOOL DISTRICT LINE

LEGEND

FIRE DISTRICT LINE
DENOTES COMMON OWNER
TAX MAP BLOCK NUMBER
TAX MAP PARCEL NUMBER — 76.00-1-11
FILED PLAN LOT NUMBER — (14)
GREAT LOT NUMBER
CALCULATED ACREAGE — 75 (C)
DEED ACREAGE — 175 A
SCALED DIMENSION — 225 (S)
DEED DIMENSION — 173.2

NORTH
COORDINATES BASED ON NEW YORK STATE PLANE COORDINATE SYSTEM EASTERN ZONE NAD 83

SHEET INDEX: 309.27 | 309.28 | 310.05 / 309.35 | 310.05 / 309.12 | 309.12

TAX MAP
CITY OF GLENS FALLS
WARREN COUNTY, NEW YORK
0 25 50 100 Feet
scale: 1 inch = 50 feet

309.36

DATE PRINTED: Apr 11, 2011

THIS DOCUMENT PREPARED FOR TAX PURPOSES ONLY