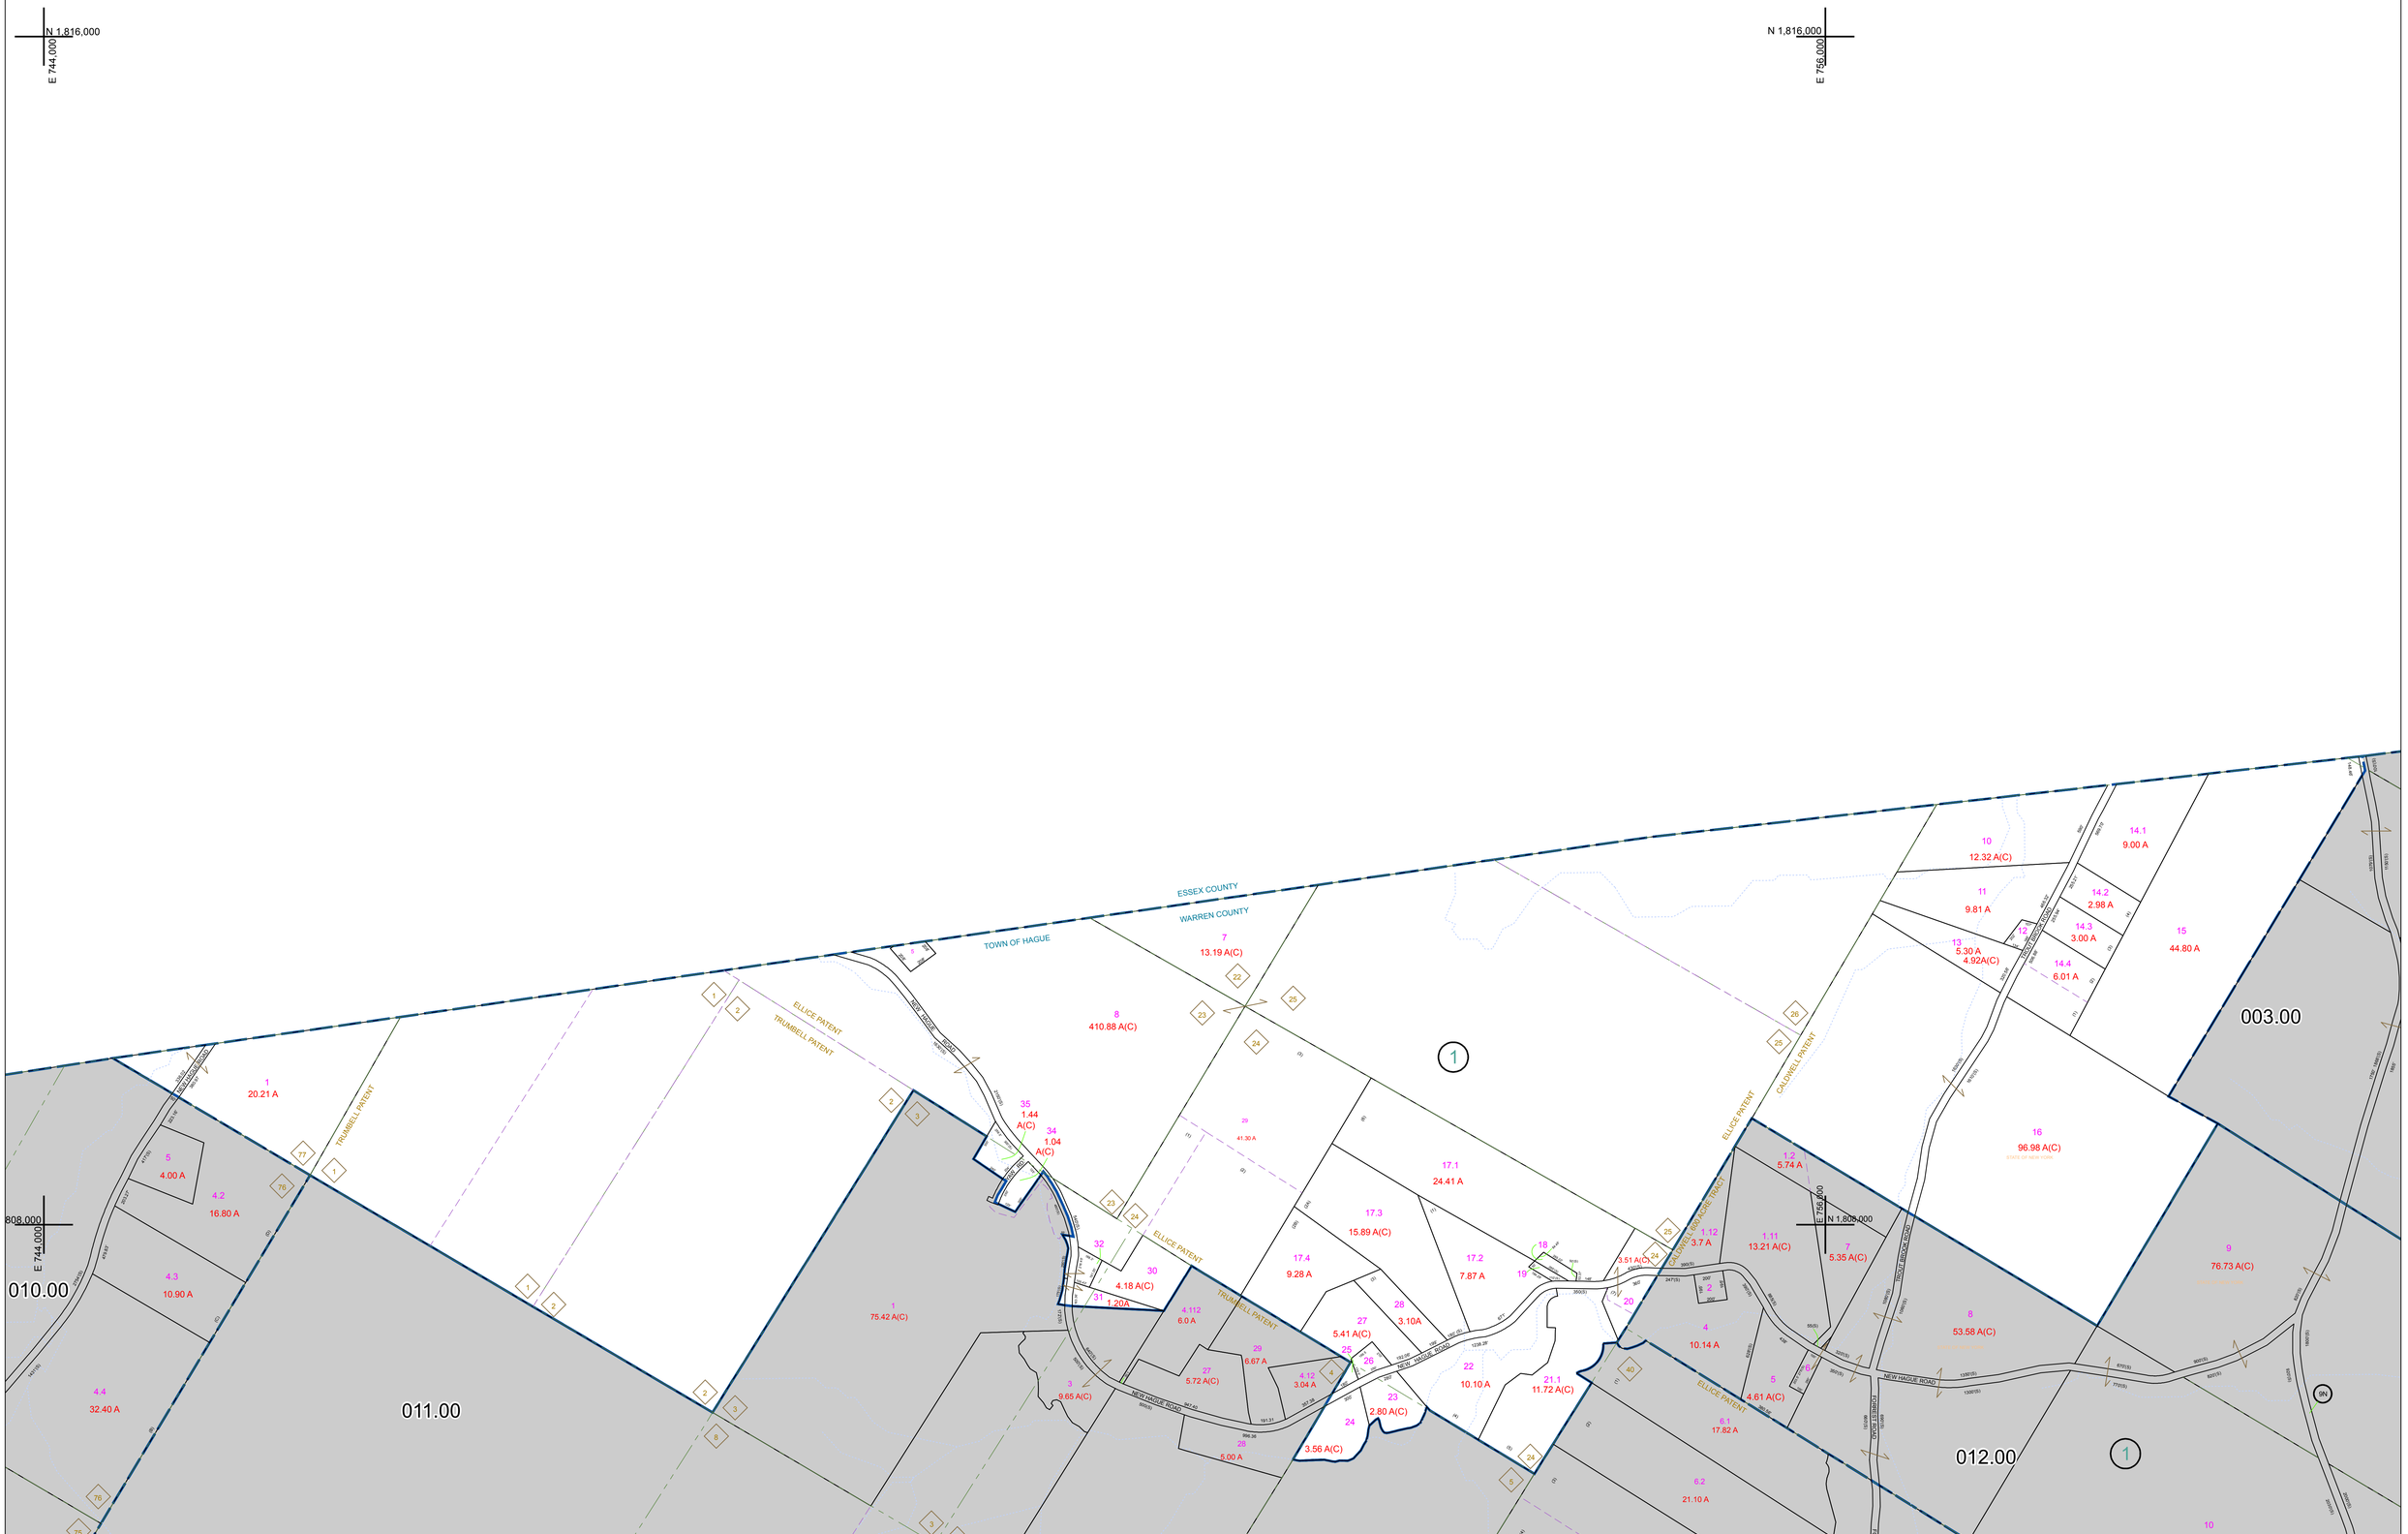

PREPARED BY:

WARREN COUNTY REAL PROPERTY SERVICES

LAKE GEORGE, NEW YORK

REVISION TABLE

DATE	MADE BY	CHANGES OR ADDITIONS
7/17/2009	R DIXON	PARCEL 2.00-1-21.2 MERGED INTO PARCEL 11.00-1-6.1 (BY TOWN'S REQUEST) AND DELETED FROM TAX MAP.
7/17/2009	R DIXON	PARCEL 2.00-1-21 SPLIT (BY DEED BOOK 1821 PAGE 86) NOW 2.00-1-21.1 PARCEL 2.00-1-21.2 CREATED.

SPECIAL DISTRICTS

LEGEND

PROPERTY LINE
ORIGINAL LOT LINE
RAILROAD
STREAM OR DITCH
ROAD OR RAILWAY BNDY
COUNTY LINE
TOWN LINE
VILLAGE LINE
BLOCK LIMIT
GREAT LOT LINE
SCHOOL DISTRICT LINE

FIRE DISTRICT LINE
DENOTES COMMON OWNER
TAX MAP BLOCK NUMBER — 7
TAX MAP PARCEL NUMBER — 76.00-1-11
FILED PLAN LOT NUMBER — (14)

GREAT LOT NUMBER — 9
CALCULATED ACREAGE — 75 (C)
DEED ACREAGE — 175 A
SCALED DIMENSION — 225 (S)
DEED DIMENSION — 173.2

NORTH
COORDINATES BASED ON
NEW YORK STATE PLANE COORDINATE SYSTEM
EASTERN ZONE NAD 83

SHEET INDEX
003.00
003.00
012.00

TAX MAP

TOWN OF HAGUE

WARREN COUNTY, NEW YORK

0 200 400 800 Feet

scale: 1 inch = 400 feet

002.00

DATE PRINTED: Apr 11, 2011

THIS DOCUMENT PREPARED FOR TAX PURPOSES ONLY