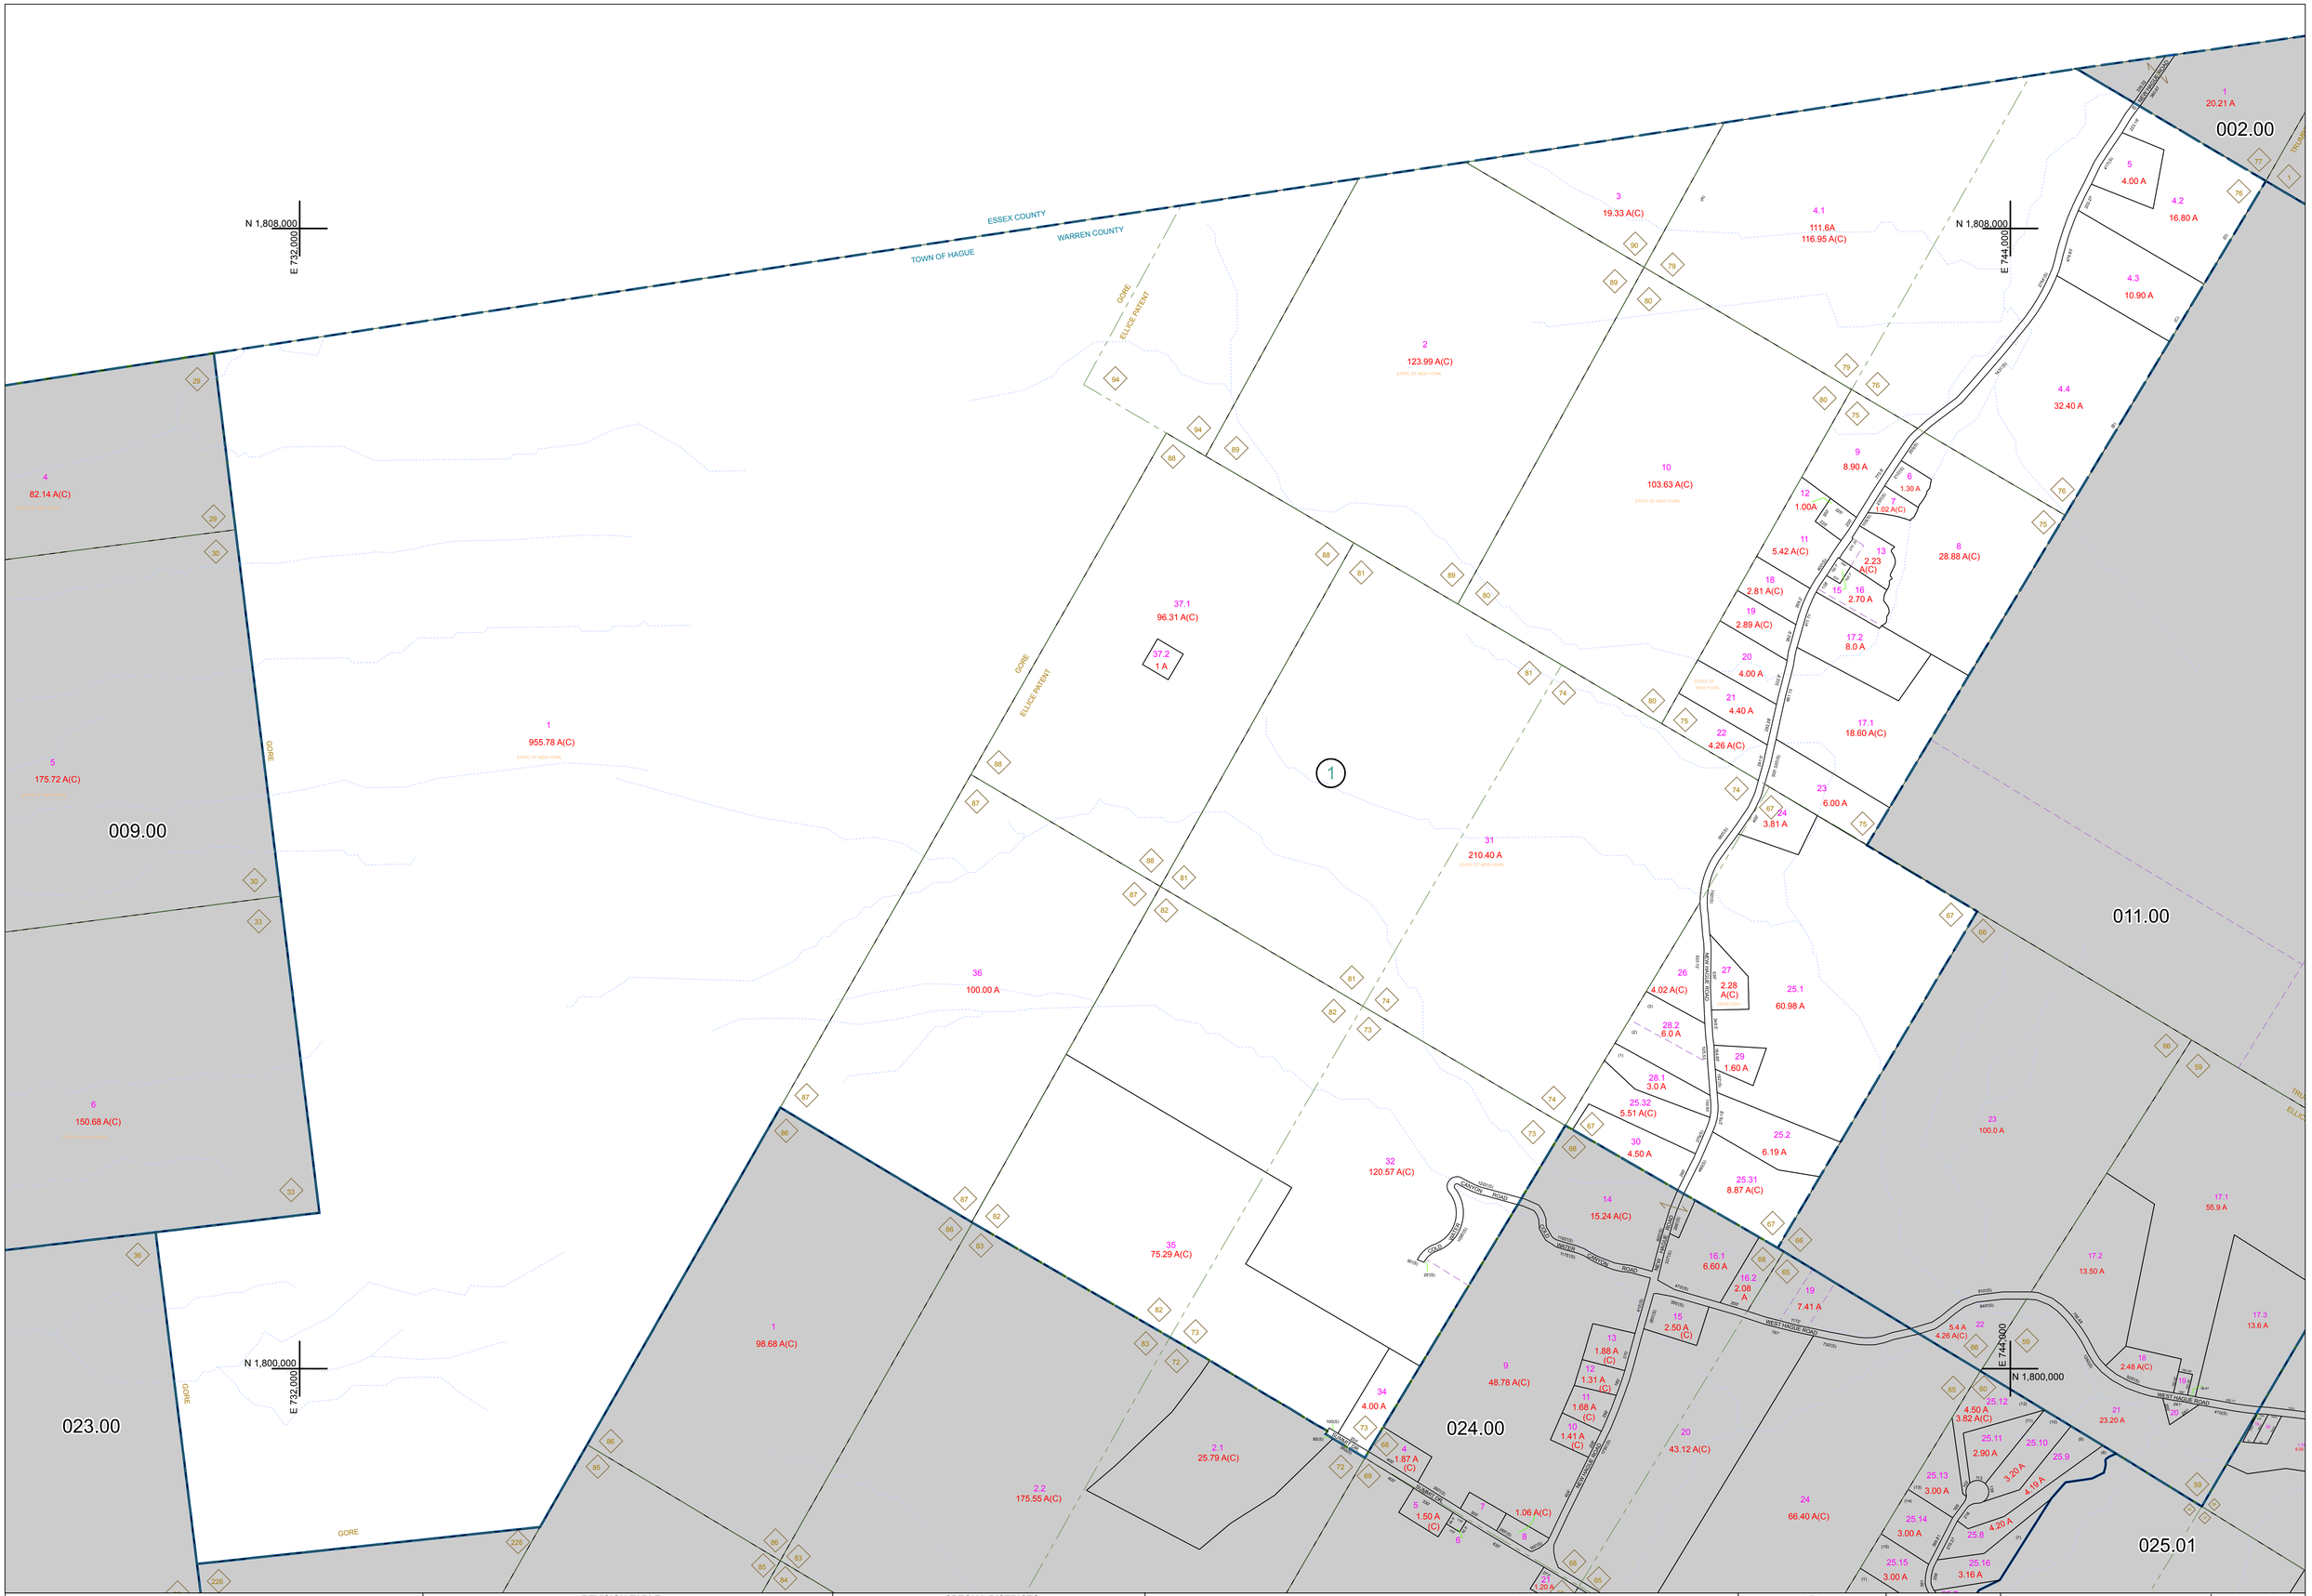

PREPARED BY:

WARREN COUNTY REAL PROPERTY SERVICES

LAKE GEORGE, NEW YORK

THIS DOCUMENT PREPARED FOR TAX PURPOSES ONLY

REVISION TABLE

DATE	MADE BY	CHANGES OR ADDITIONS
1/5/2011	R DIXON	PARCEL 10.00-1-17 SPLIT (REST SUBDIVISION) NOW 10.00-1-17.1 PARCEL 10.00-1-17.2 CREATED.
1/5/2011	R DIXON	SOUTHERLY BOUNDARY OF PARCEL 10.00-1-8 REVISED BY RECENTLY FILED SUB. FOR REST (10.00-1-17).
4/3/2009	R DIXON	PARCEL 10.00-1-35 REVISED TO CONFORM WITH THE CURRENT DEED OF RECORD.
4/7/2009	R DIXON	PARCEL 10.00-1-32 REVISED BY DEED RESEARCH.
8/27/2008	R DIXON	10.00-1-28 SPLIT (BY DEED BOOK 3569 PAGE 81) NOW 10.00-1-28.1, 10.00-1-28.2 CREATED.

SPECIAL DISTRICTS

LEGEND

PROPERTY LINE
ORIGINAL LOT LINE
RAILROAD
STREAM OR DITCH
ROAD OR RAILWAY BNDY
COUNTY LINE
TOWN LINE
VILLAGE LINE
BLOCK LIMIT
GREAT LOT LINE
SCHOOL DISTRICT LINE

FIRE DISTRICT LINE
DENOTES COMMON OWNER — 1
TAX MAP BLOCK NUMBER — 3
TAX MAP PARCEL NUMBER — 76.00-1-11
FILED PLAN LOT NUMBER — (14)

GREAT LOT NUMBER — 3
CALCULATED ACREAGE — 75 (C)
DEED ACREAGE — 175 A
SCALED DIMENSION — 225 (S)
DEED DIMENSION — 173.2

NORTH
COORDINATES BASED ON
NEW YORK STATE PLANE COORDINATE SYSTEM
EASTERN ZONE NAD 83

SHEET INDEX: 023.00, 024.00, 011.00, 021.00

TAX MAP

TOWN OF HAGUE

WARREN COUNTY, NEW YORK

0 200 400 800 Feet

scale: 1 inch = 400 feet

010.00

DATE PRINTED: Apr 11, 2011