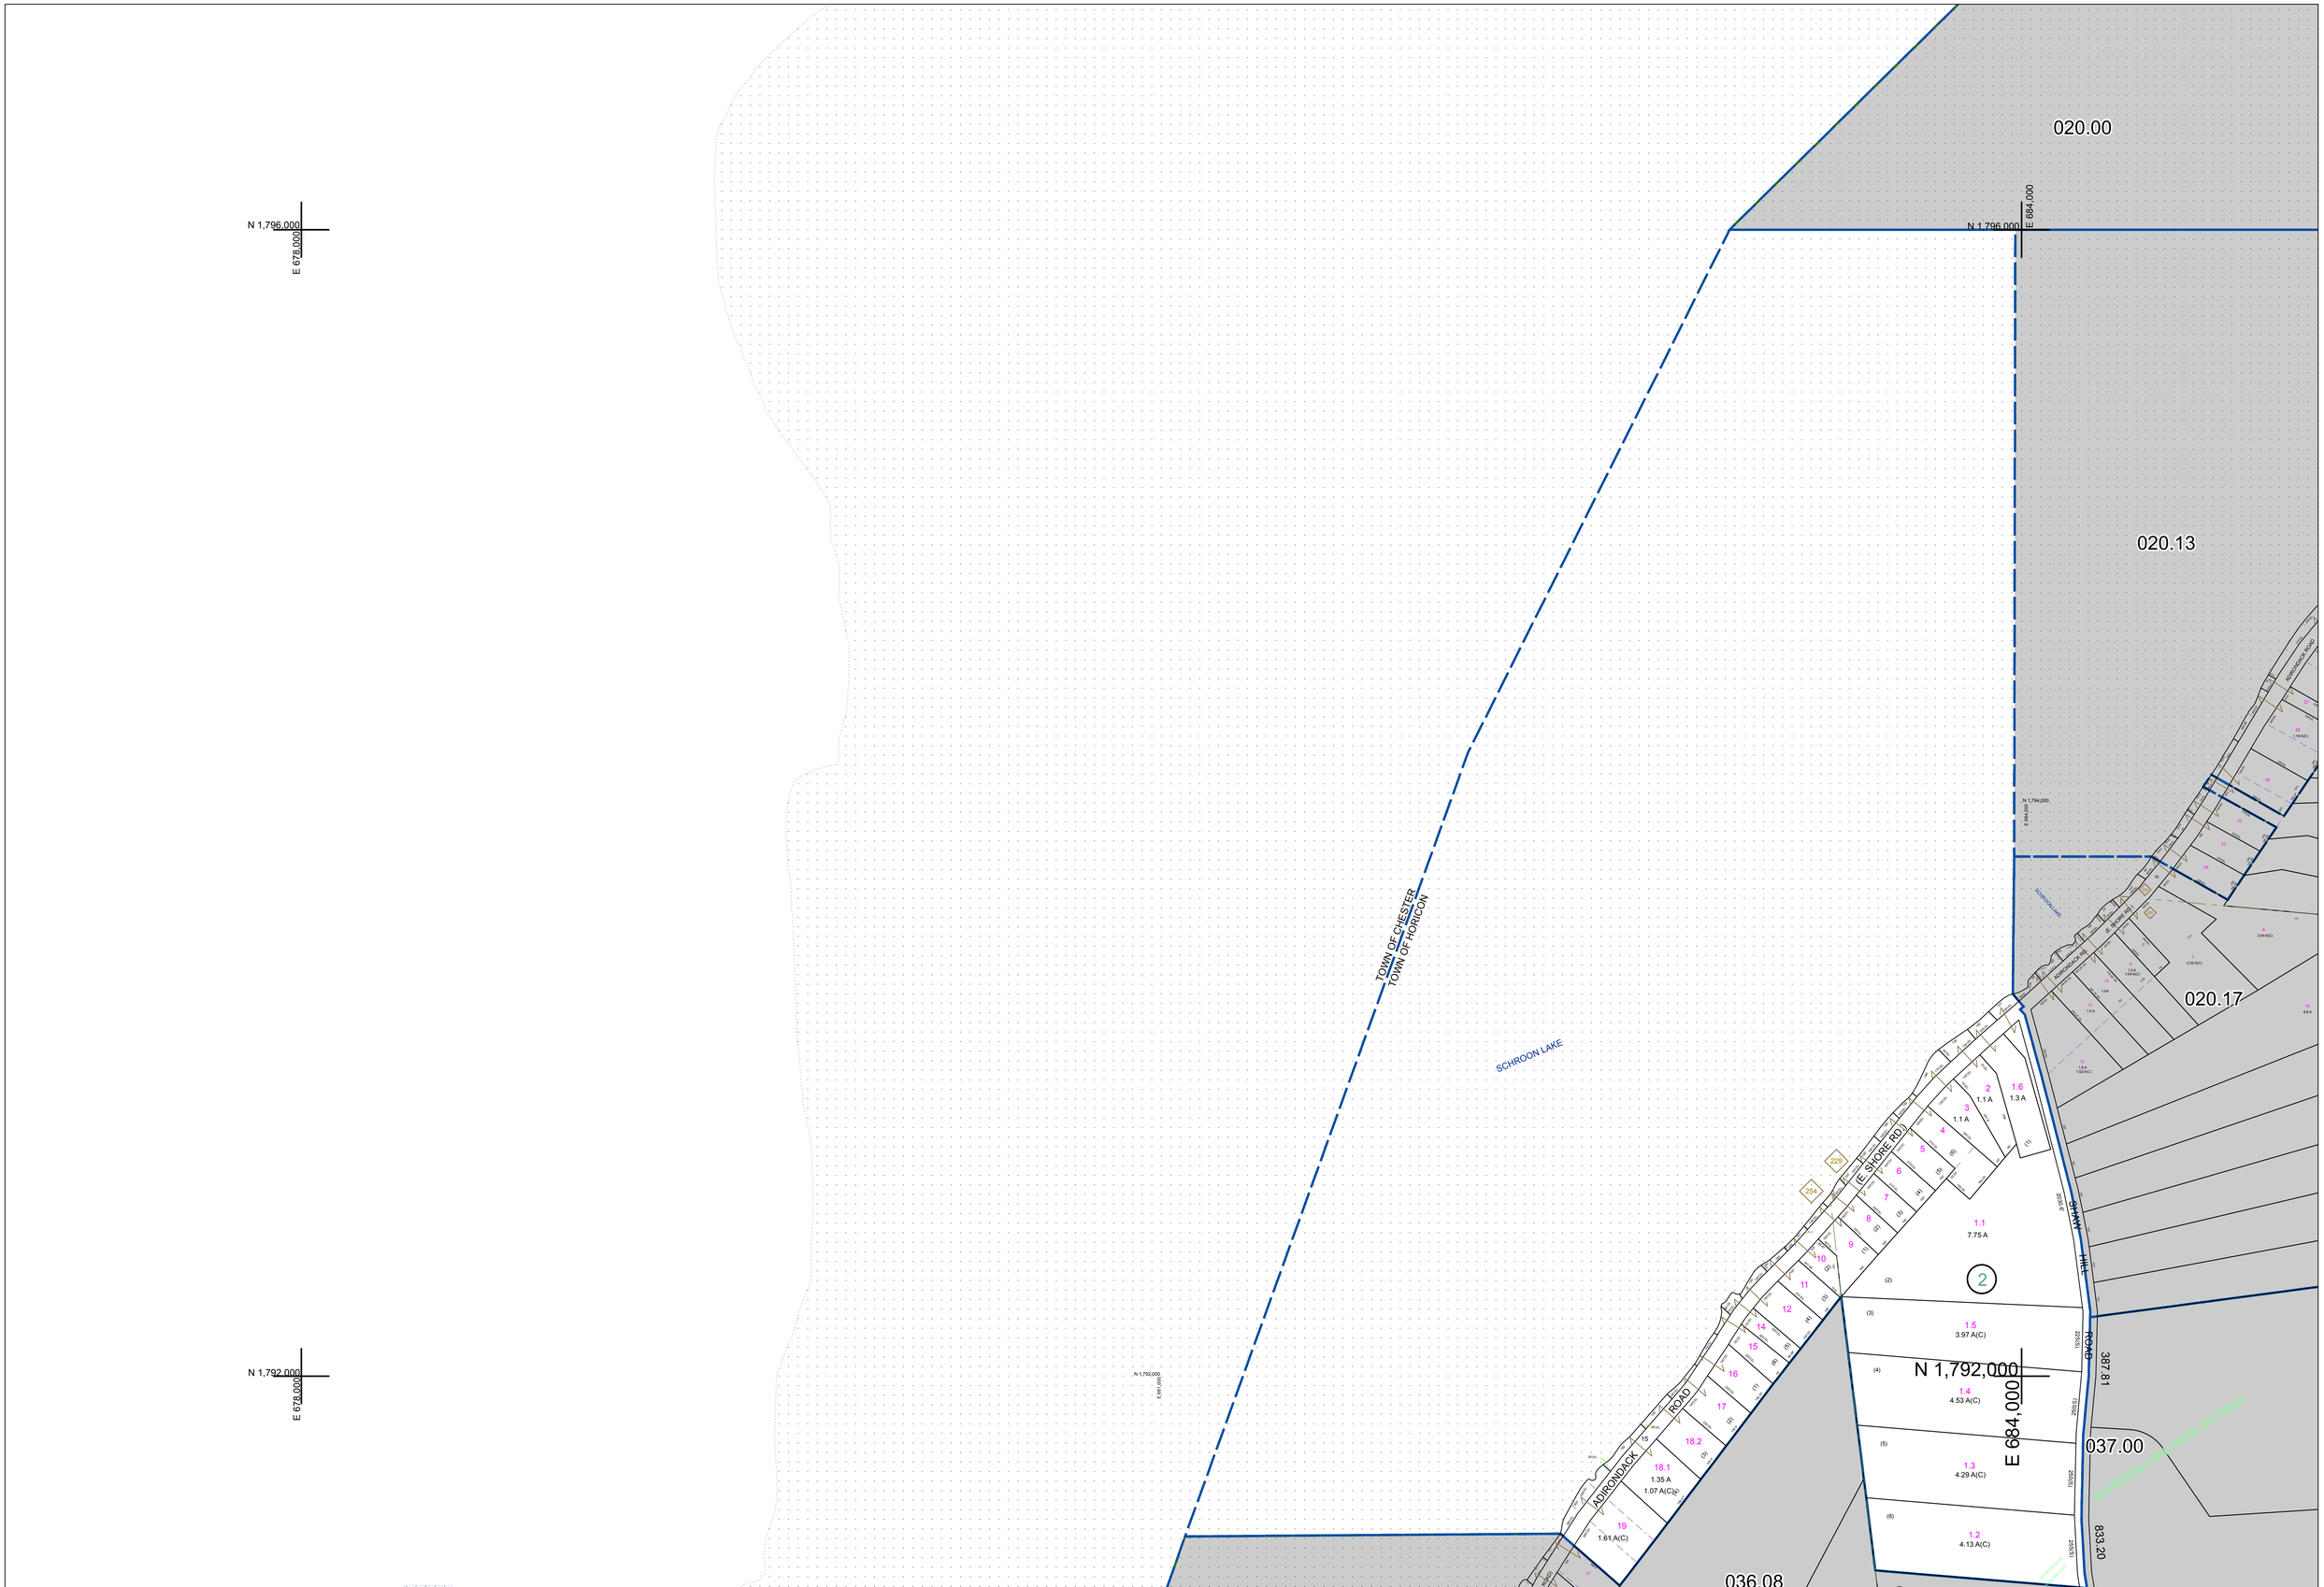

PREPARED BY:

WARREN COUNTY REAL PROPERTY SERVICES

LAKE GEORGE, NEW YORK

THIS DOCUMENT PREPARED FOR TAX PURPOSES ONLY

REVISION TABLE

DATE	MADE BY	CHANGES OR ADDITIONS
2/4/2011	R DIXON	PARCELS 19.04-2-1.2, 1.3, 1.4 & 1.5 REVISED TO CONFORM WITH CURRENT FILED SUB. MAP OF RECORD.

SPECIAL DISTRICTS

LEGEND

PROPERTY LINE
ORIGINAL LOT LINE
RAILROAD
STREAM OR DITCH
ROAD OR RAILWAY ENDY
COUNTY LINE
TOWN LINE
VILLAGE LINE
BLOCK LIMIT
GREAT LOT LINE
SCHOOL DISTRICT LINE

FIRE DISTRICT LINE
DENOTES COMMON OWNER
TAX MAP BLOCK NUMBER — 1
TAX MAP PARCEL NUMBER — 76.00-1-11
FILED PLAN LOT NUMBER — (14)

GREAT LOT NUMBER — 9
CALCULATED ACREAGE — 75 (G)
DEED ACREAGE — 175 A
SCALED DIMENSION — 225 (S)
DEED DIMENSION — 173.2

NORTH
COORDINATES BASED ON
NEW YORK STATE PLANE COORDINATE SYSTEM
EASTERN ZONE NAD 83

SHEET INDEX: 020.00, 020.00, 037.00

TAX MAP
TOWN OF HORICON
WARREN COUNTY, NEW YORK

0 100 200 400 Feet
scale: 1 inch = 200 feet

019.04

DATE PRINTED: Apr 11, 2011