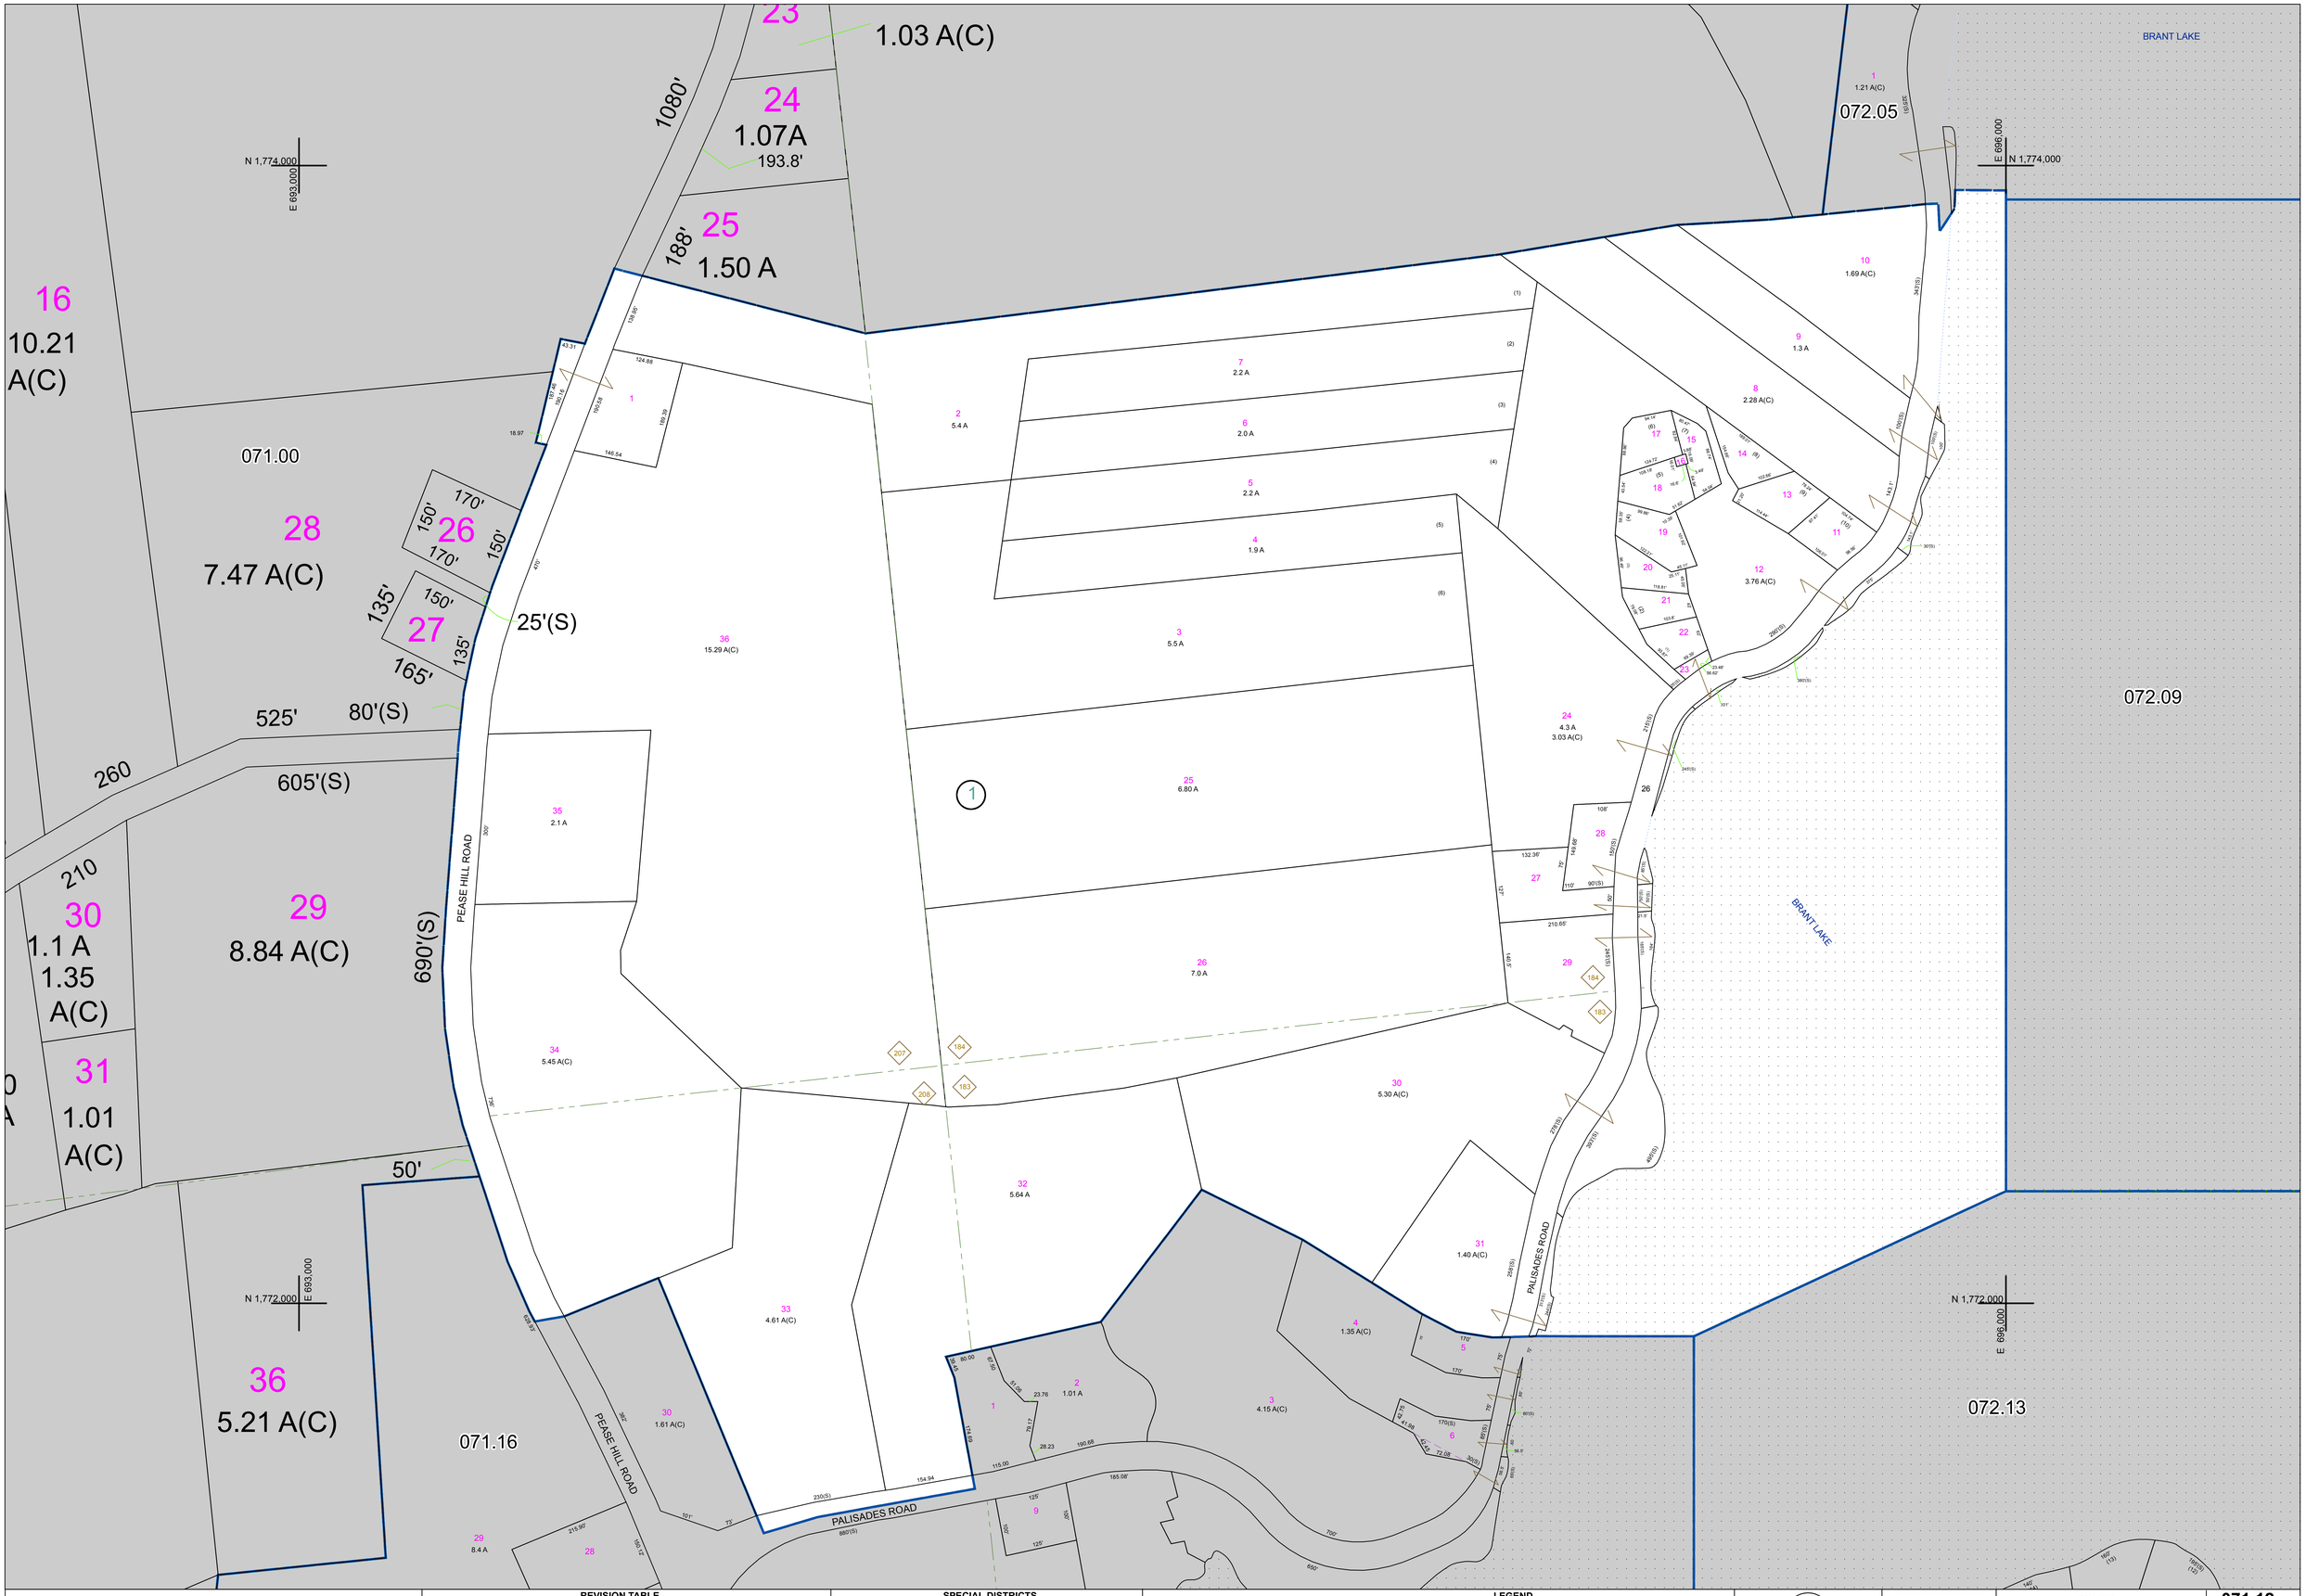

PREPARED BY:
WARREN COUNTY REAL PROPERTY SERVICES
LAKE GEORGE, NEW YORK

REVISION TABLE

DATE	MADE BY	CHANGES OR ADDITIONS
8/29/2008	B DIXON	PARCEL 71.12-1-25 REVISED BY DEED BOOK 3548 PAGE 25

SPECIAL DISTRICTS

LEGEND

- PROPERTY LINE
- ORIGINAL LOT LINE
- RAILROAD
- STREAM OR DITCH
- ROAD OR RAILWAY BNDY
- COUNTY LINE
- TOWN LINE
- VILLAGE LINE
- BLOCK LIMIT
- GREAT LOT LINE
- SCHOOL DISTRICT LINE
- FIRE DISTRICT LINE
- DENOTES COMMON OWNER
- TAX MAP BLOCK NUMBER
- TAX MAP PARCEL NUMBER — 76.00-1-11
- FILED PLAN LOT NUMBER — (14)
- GREAT LOT NUMBER — 3
- CALCULATED ACREAGE — 75 (C)
- DEED ACREAGE — 175 A
- SCALED DIMENSION — 225 (S)
- DEED DIMENSION — 173.2

NORTH
COORDINATES BASED ON
NEW YORK STATE PLANE COORDINATE SYSTEM
EASTERN ZONE NAD 83

071.00	071.00	072.09
071.00		072.09
071.00	071.16	072.13

SHEET INDEX

TAX MAP
TOWN OF HORICON
WARREN COUNTY, NEW YORK
0 50 100 200 Feet
scale: 1 inch = 100 feet

071.12

DATE PRINTED: Apr 11, 2011

THIS DOCUMENT PREPARED FOR TAX PURPOSES ONLY