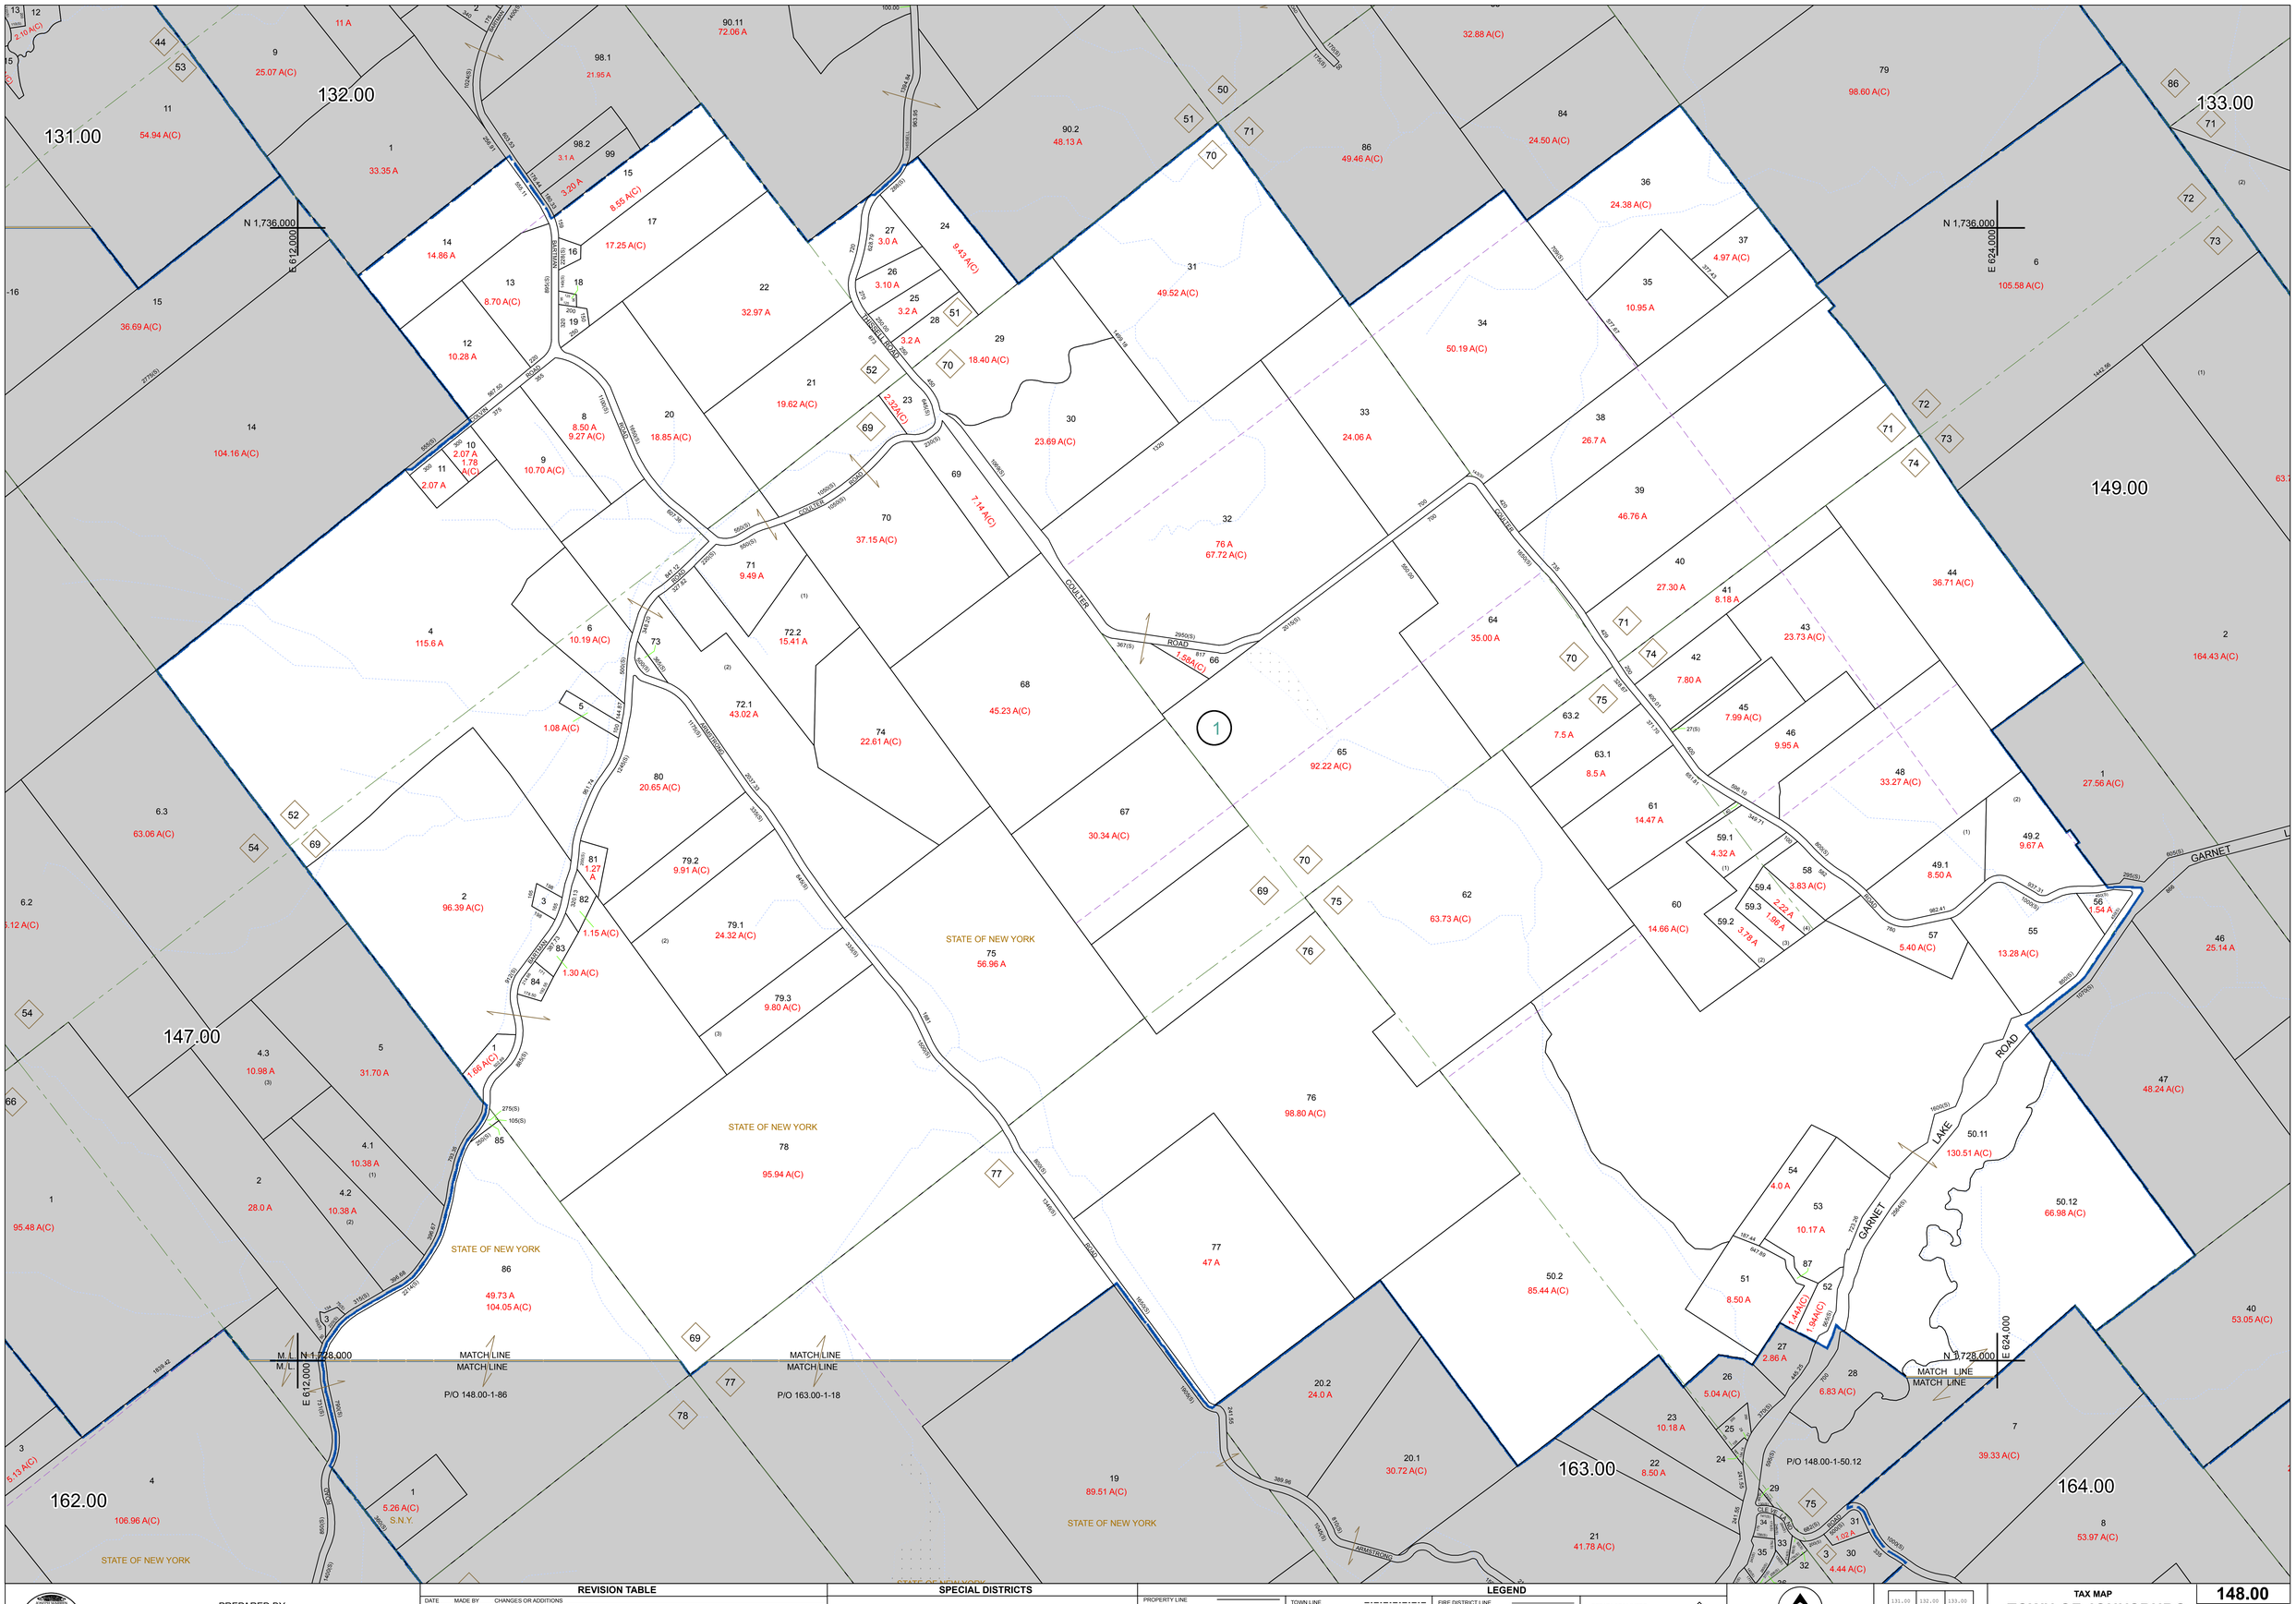

PREPARED BY:

WARREN COUNTY REAL PROPERTY SERVICES

LAKE GEORGE, NEW YORK

REVISION TABLE

DATE	MADE BY	CHANGES OR ADDITIONS
5/12/2010	R DIXON	PORTION OF PARCEL 149.00-1-1 SPLIT (BY DEED BOOK 3980 PAGE 65) AND MERGED INTO PARCEL 148.00-1-49.2
5/12/2010	R DIXON	SOUTHERLY AND EASTERLY BOUNDARY OF 148.00-1-48 REVISED BY CURRENT SURVEY OF RECORD FOR SHAWN.
5/12/2010	R DIXON	PARCELS 148.00-1-43 & 44 REVISED BY DEED RESEARCH.
10/27/2008	R DIXON	PARCEL 148.00-1-74 REVISED BY A RECENTLY FILED SURVEY FOR KURKA.
10/27/2008	R DIXON	PARCEL 148.00-1-72 SPLIT (DEED BOOK 3608 PAGE 305) NOW 148.00-1-72.1 PARCEL 148.00-1-72.2 CREATED.

SPECIAL DISTRICTS

LEGEND

PROPERTY LINE
ORIGINAL LOT LINE
RAILROAD
STREAM OR DITCH
ROAD OR RAILWAY BNDY
COUNTY LINE
TOWN LINE
VILLAGE LINE
BLOCK LIMIT
GREAT LOT LINE
SCHOOL DISTRICT LINE

FIRE DISTRICT LINE
DENOTES COMMON OWNER — 1
TAX MAP BLOCK NUMBER — 3
TAX MAP PARCEL NUMBER — **76.00-1-11**
FILED PLAN LOT NUMBER — **(14)**

GREAT LOT NUMBER — 9
CALCULATED ACREAGE — **75 (C)**
DEED ACREAGE — **175 A**
SCALED DIMENSION — **225 (S)**
DEED DIMENSION — **173.2**

NORTH

COORDINATES BASED ON
NEW YORK STATE PLANE COORDINATE SYSTEM
EASTERN ZONE NAD 83

131.00	132.00	133.00
147.00		149.00
162.00	163.00	164.00

SHEET INDEX

TAX MAP

TOWN OF JOHNSBURG

WARREN COUNTY, NEW YORK

0 200 400 800 Feet

scale: 1 inch = 400 feet

148.00

DATE PRINTED: Apr 11, 2011

THIS DOCUMENT PREPARED FOR TAX PURPOSES ONLY