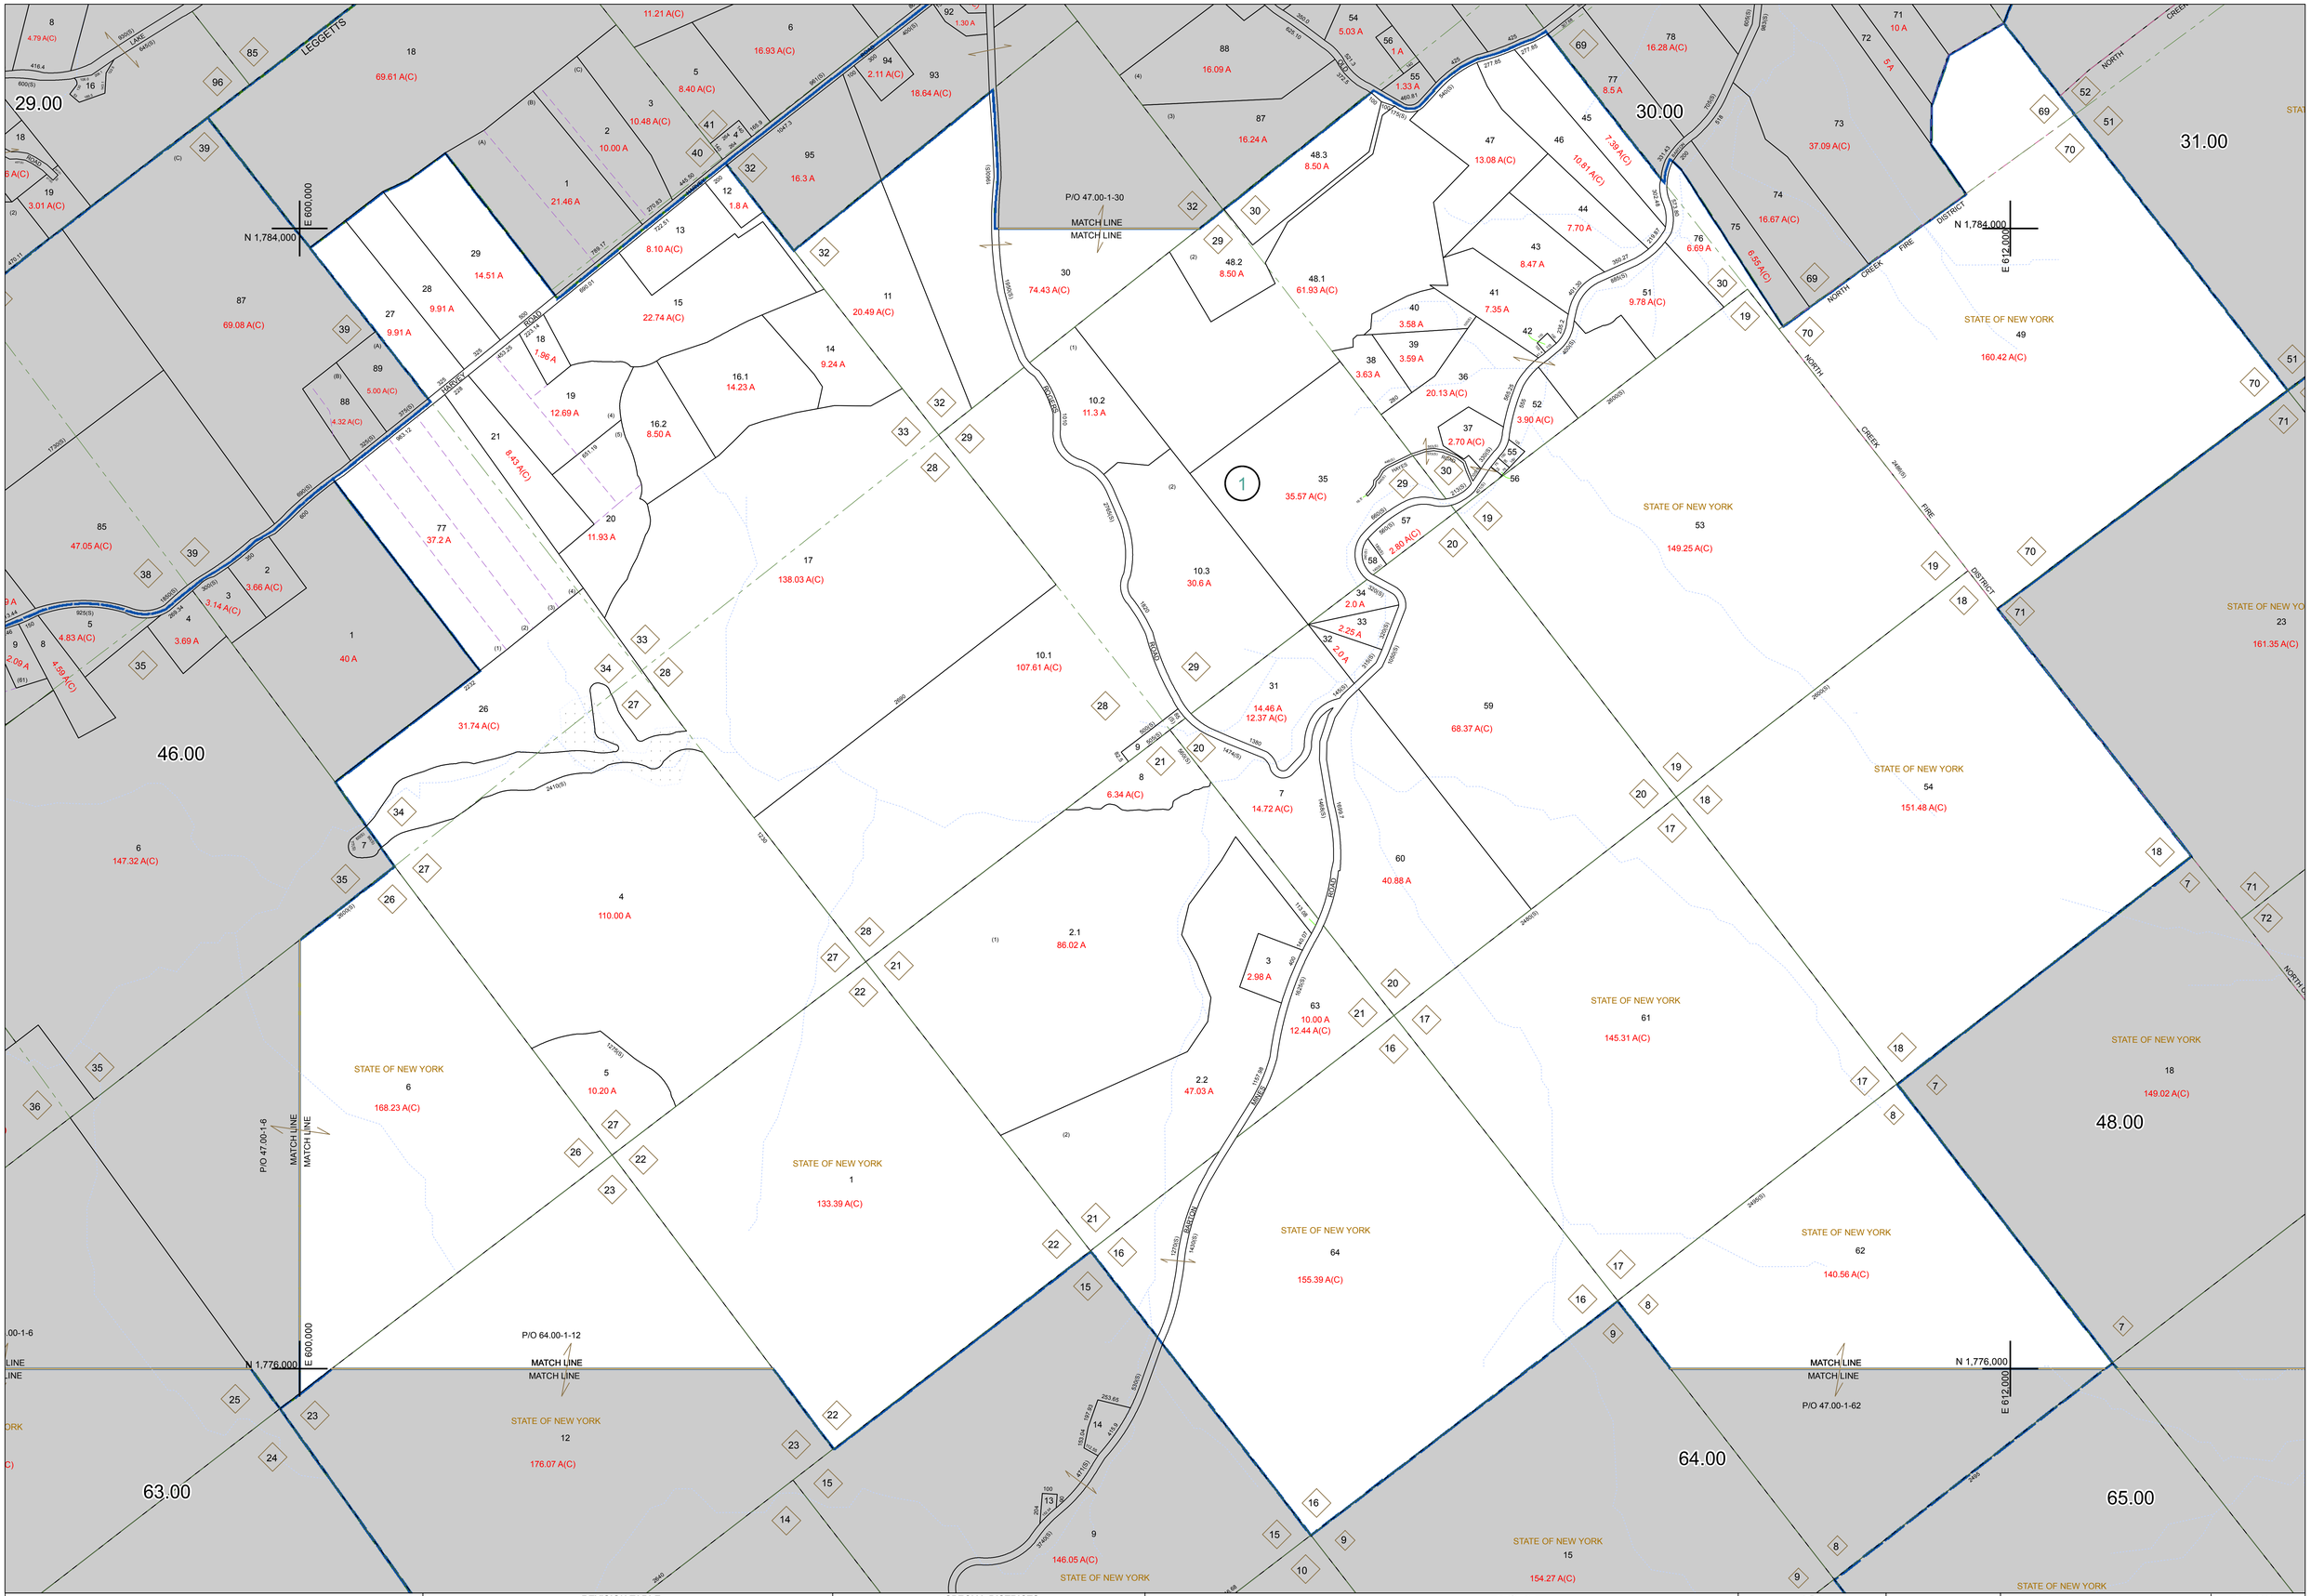

PREPARED BY:

WARREN COUNTY REAL PROPERTY SERVICES

LAKE GEORGE, NEW YORK

REVISION TABLE

DATE	MADE BY	CHANGES OR ADDITIONS
12/17/2010	R DIXON	PARCEL 47.00-1-76 REVISED BY DEED BOOK 4145 PAGE 151
12/17/2010	R DIXON	PARCEL 47.00-1-51 REVISED BY DEED RESEARCH.

SPECIAL DISTRICTS

LEGEND

PROPERTY LINE
ORIGINAL LOT LINE
RAILROAD
STREAM OR DITCH
ROAD OR RAILWAY BNDY
COUNTY LINE
TOWN LINE
VILLAGE LINE
BLOCK LIMIT
GREAT LOT LINE
SCHOOL DISTRICT LINE
FIRE DISTRICT LINE
DENOTES COMMON OWNER — 1
TAX MAP BLOCK NUMBER — 3
TAX MAP PARCEL NUMBER — 76.00-1-11
FILED PLAN LOT NUMBER — (14)
GREAT LOT NUMBER — 9
CALCULATED ACREAGE — 75 (C)
DEED ACREAGE — 175 A.
SCALED DIMENSION — 225 (S)
DEED DIMENSION — 173.2

NORTH

COORDINATES BASED ON
NEW YORK STATE PLANE COORDINATE SYSTEM
EASTERN ZONE NAD 83

29.00	30.00	31.00
46.00		48.00
63.00	64.00	65.00

SHEET INDEX

TAX MAP

TOWN OF JOHNSBURG

WARREN COUNTY, NEW YORK

0 200 400 800 Feet

scale: 1 inch = 400 feet

47.00

DATE PRINTED: Apr 11, 2011

THIS DOCUMENT PREPARED FOR TAX PURPOSES ONLY