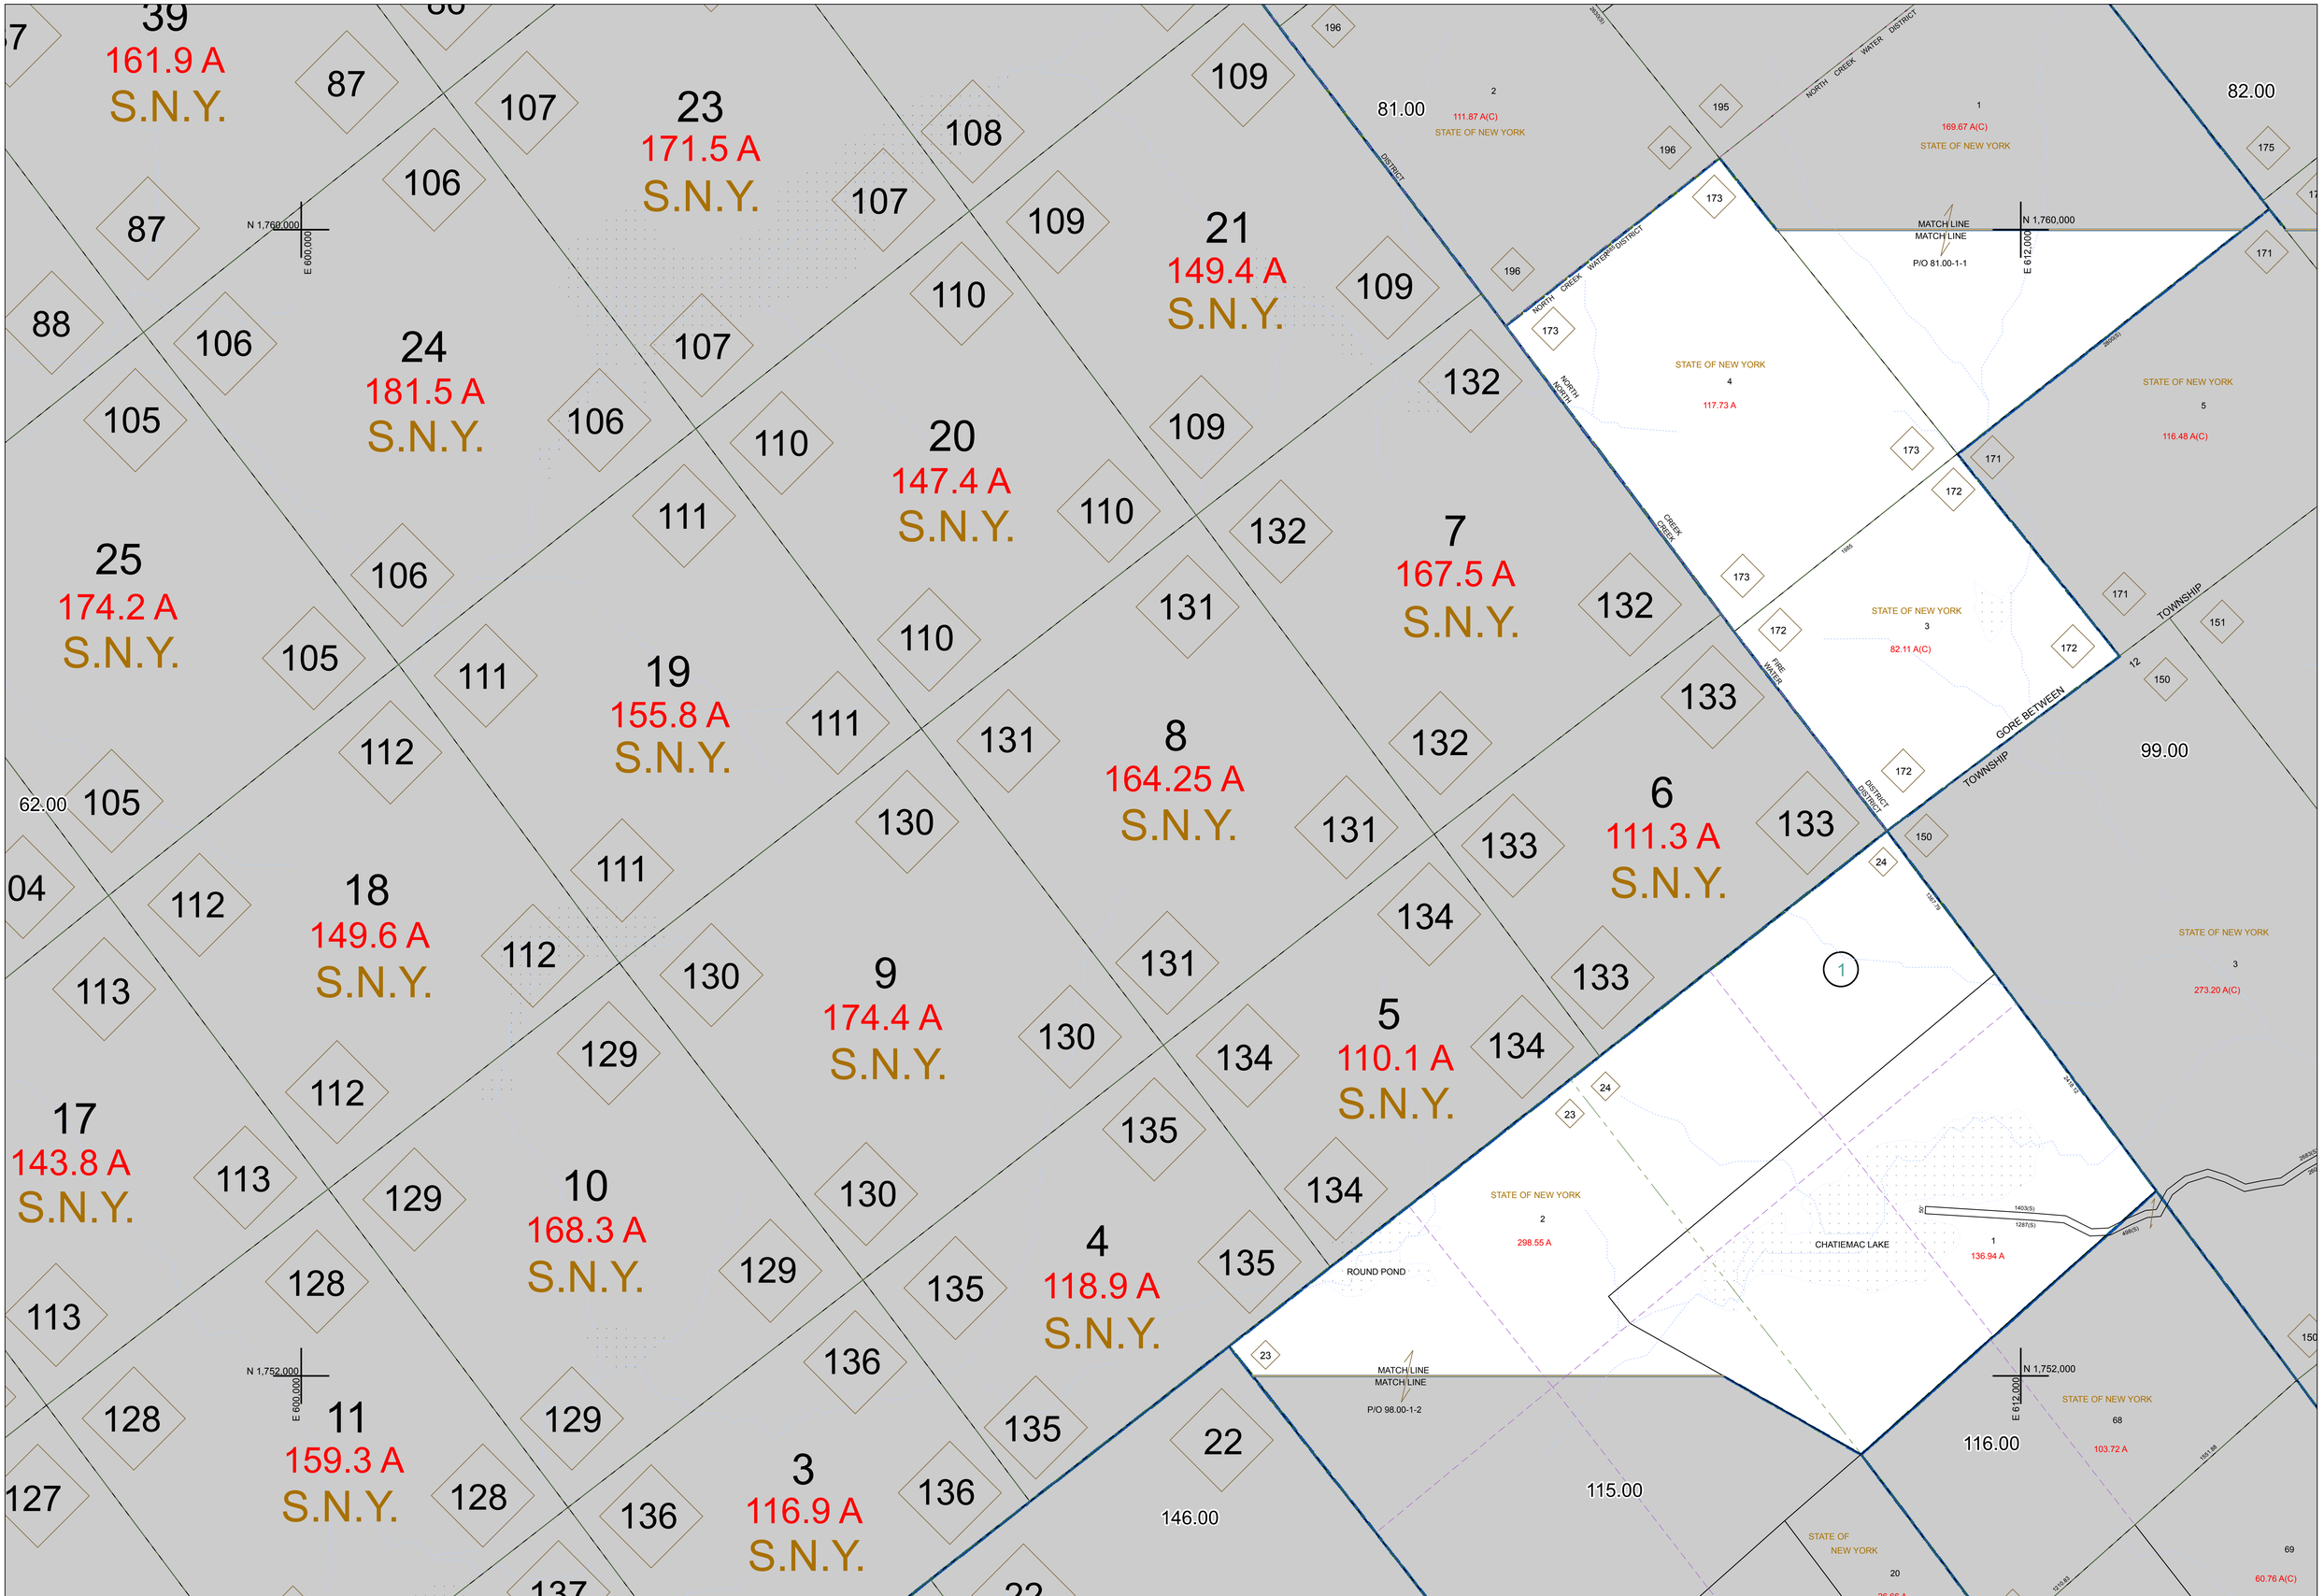

PREPARED BY:
WARREN COUNTY REAL PROPERTY SERVICES
LAKE GEORGE, NEW YORK

REVISION TABLE

DATE	MADE BY	CHANGES OR ADDITIONS

SPECIAL DISTRICTS

LEGEND

PROPERTY LINE
ORIGINAL LOT LINE
RAILROAD
STREAM OR DITCH
ROAD OR RAILWAY BNDY
COUNTY LINE
TOWN LINE
VILLAGE LINE
BLOCK LIMIT
GREAT LOT LINE
SCHOOL DISTRICT LINE
FIRE DISTRICT LINE
DENOTES COMMON OWNER
TAX MAP BLOCK NUMBER
TAX MAP PARCEL NUMBER 76.00-1-11
FILED PLAN LOT NUMBER (14)
GREAT LOT NUMBER
CALCULATED ACREAGE 75 (C)
DEED ACREAGE 175 A
SCALED DIMENSION 225 (S)
DEED DIMENSION 173.2

NORTH
COORDINATES BASED ON NEW YORK STATE PLANE COORDINATE SYSTEM EASTERN ZONE NAD 83

SHEET INDEX

TAX MAP
TOWN OF JOHNSBURG
WARREN COUNTY, NEW YORK
scale: 1 inch = 400 feet

98.00

DATE PRINTED: Apr 11, 2011

THIS DOCUMENT PREPARED FOR TAX PURPOSES ONLY