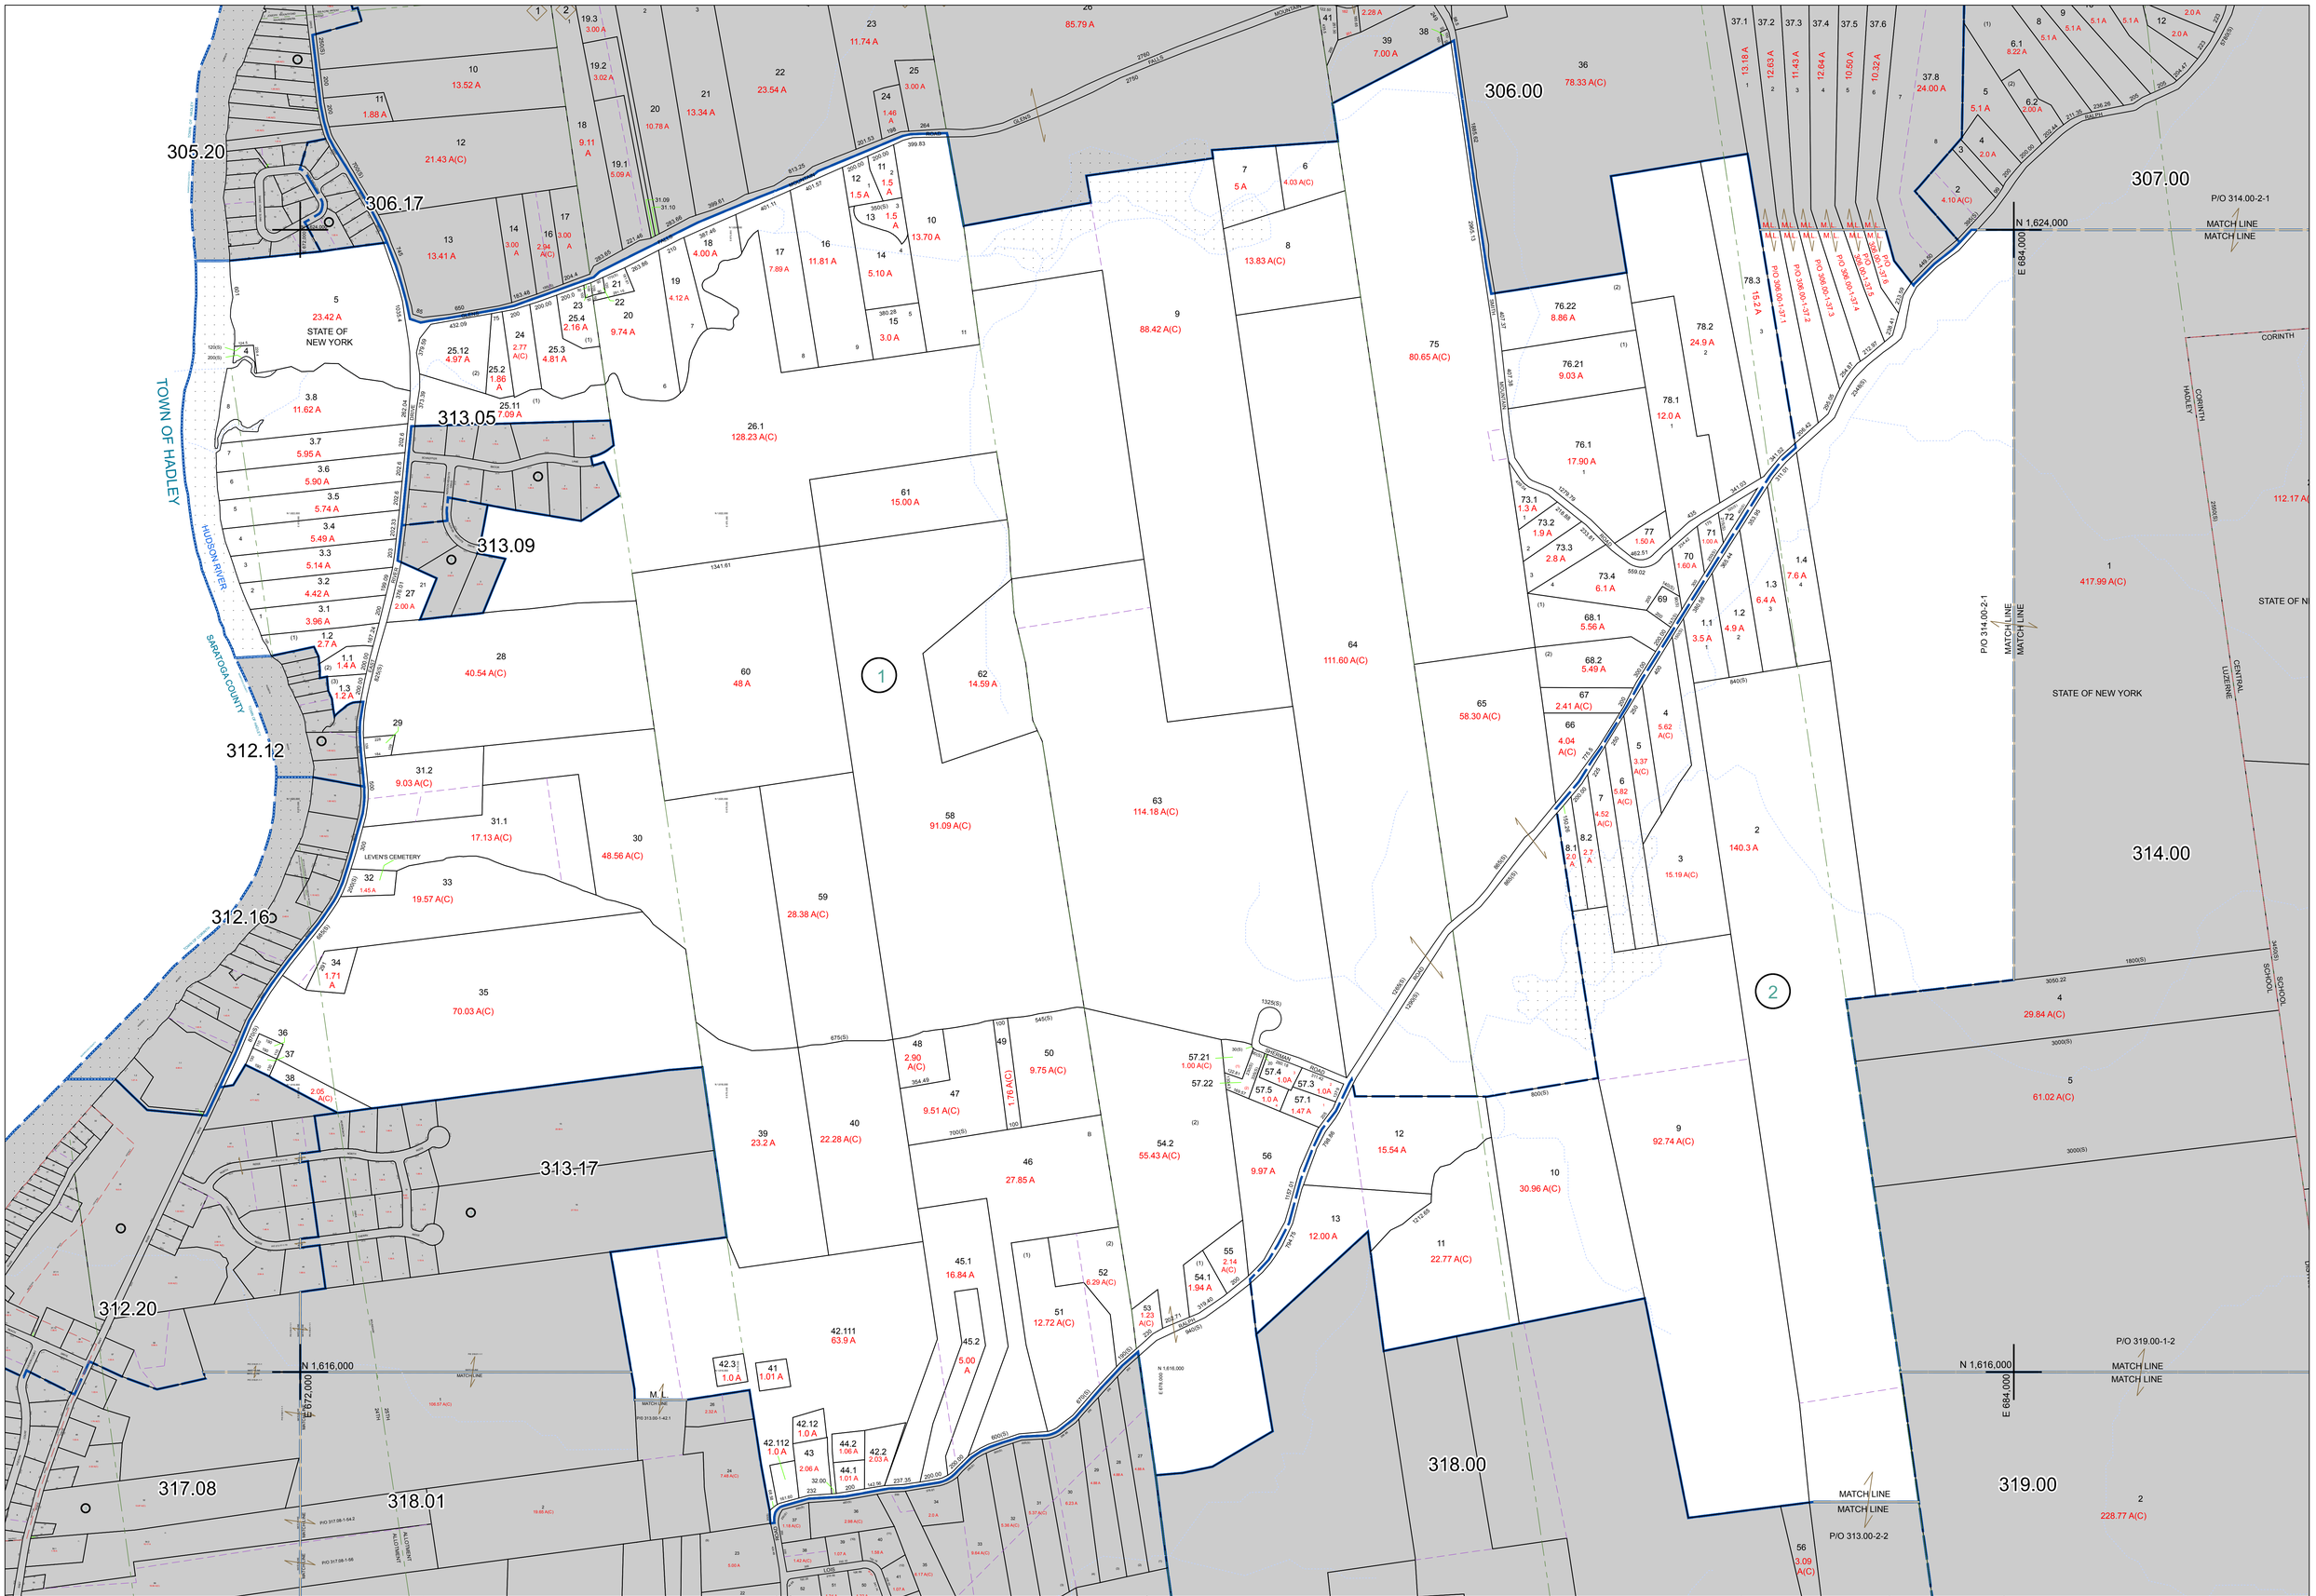

PREPARED BY:

WARREN COUNTY REAL PROPERTY SERVICES

LAKE GEORGE, NEW YORK

THIS DOCUMENT PREPARED FOR TAX PURPOSES ONLY

REVISION TABLE

DATE	MADE BY	CHANGES OR ADDITIONS
7/2/2009	R DIXON	313.00-1-26.1 W 63 REVISED BY A RECENTLY FILED SURVEY FOR MONT LAKE LAND HOLDING CO. AND BONNAN.
7/2/2009	R DIXON	PARCELS 313.00-1-58 & 313.00-1-62 REVISED BY BOUNDARY LINE AGREEMENT DEED BOOK 3805 PAGE 242.
7/23/2008	R DIXON	PARCEL 313.00-1-68 SPLIT (BY SUB. MAP FOR BERGER) NOW 313.00-1-68.1, 313.00-1-68.2 CREATED.
7/14/2008	R DIXON	PARCELS 313.00-1-39 AND 313.00-1-42.113 REVISED BY DEED BOOK 3507 PAGE 148

SPECIAL DISTRICTS

PROPERTY LINE
ORIGINAL LOT LINE
RAILROAD
STREAM OR DITCH
ROAD OR RAILWAY BNDY
COUNTY LINE
TOWN LINE
VILLAGE LINE
BLOCK LIMIT
GREAT LOT LINE
SCHOOL DISTRICT LINE

LEGEND

FIRE DISTRICT LINE
DENOTES COMMON OWNER
TAX MAP BLOCK NUMBER — 3
TAX MAP PARCEL NUMBER — 76.00-1-11
FILED PLAN LOT NUMBER — (14)
GREAT LOT NUMBER — 3
CALCULATED ACREAGE — 75 (C)
DEED ACREAGE — 175 A
SCALED DIMENSION — 225 (S)
DEED DIMENSION — 173.2

NORTH
COORDINATES BASED ON
NEW YORK STATE PLANE COORDINATE SYSTEM
EASTERN ZONE NAD 83

	306.00	307.00
		314.00
	318.00	319.00

SHEET INDEX

TAX MAP

TOWN OF LAKE LUZERNE

WARREN COUNTY, NEW YORK

0 200 400 800 Feet

scale: 1 inch = 400 feet

313.00

DATE PRINTED: Apr 11, 2011