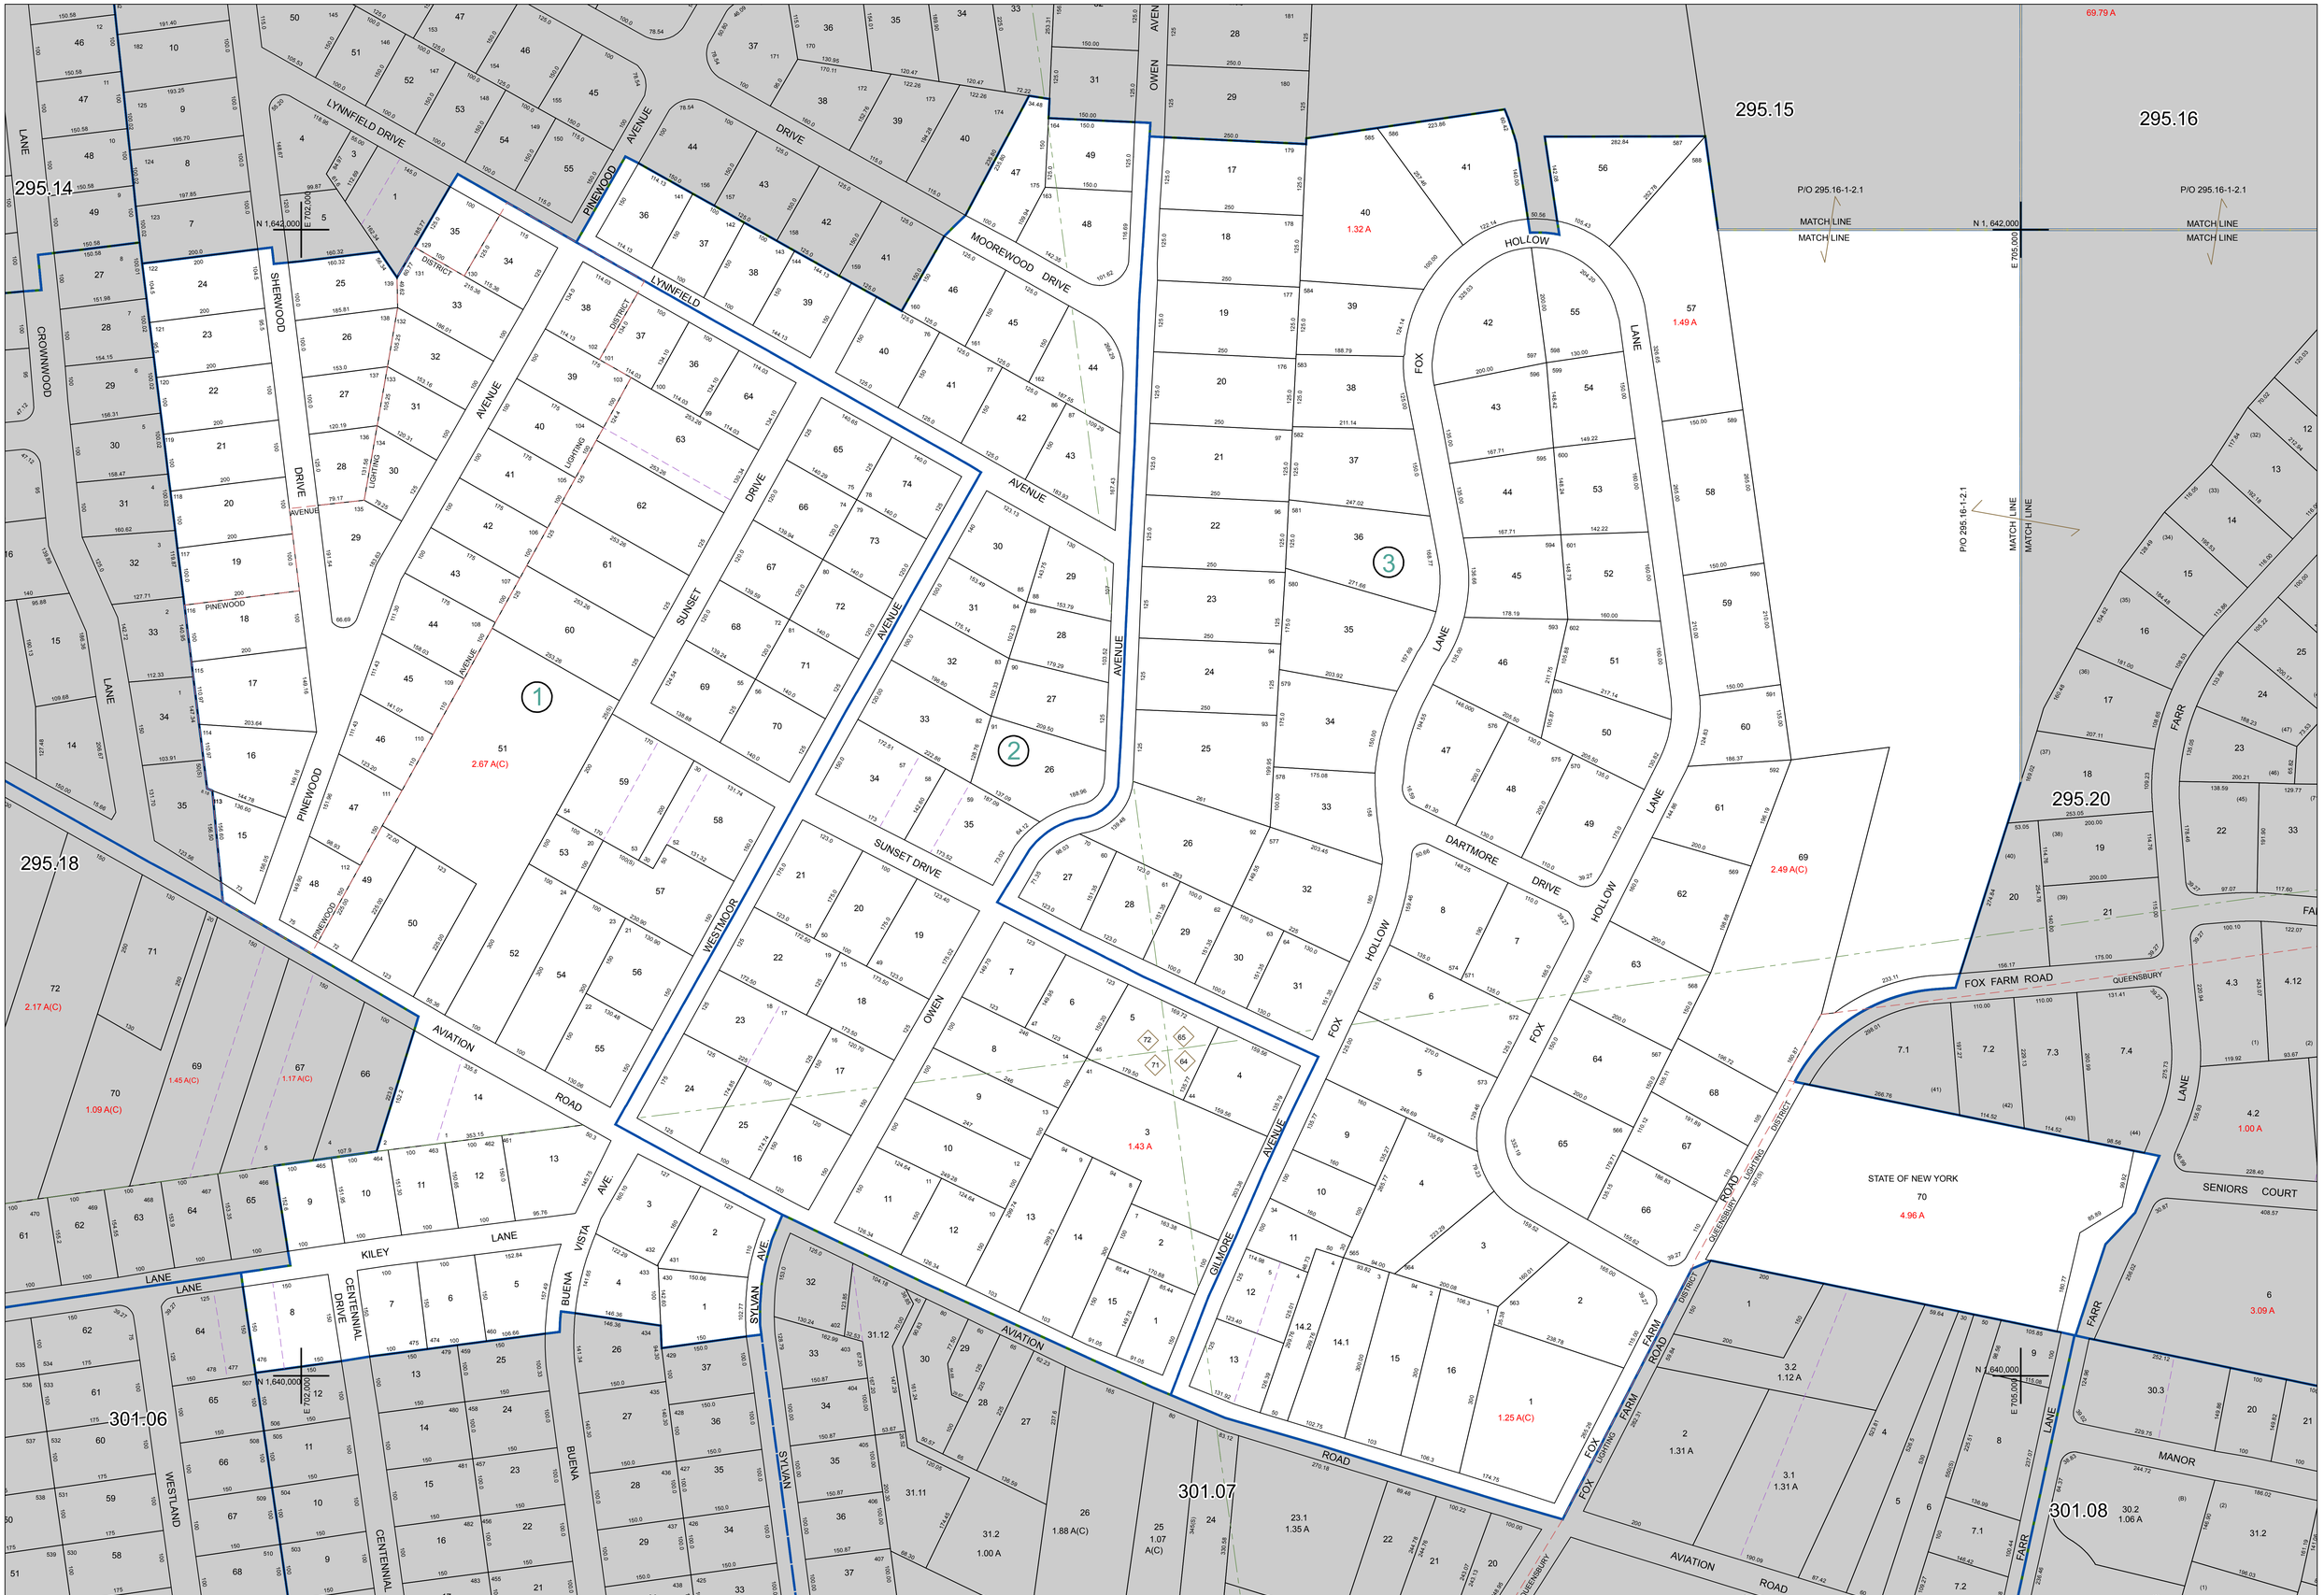

PREPARED BY:

WARREN COUNTY REAL PROPERTY SERVICES

LAKE GEORGE, NEW YORK

REVISION TABLE

DATE	MADE BY	CHANGES OR ADDITIONS
8/1/2008	B DIXON	PARCEL 295.19-3-14 SPLIT BY DEED BOOK 3538 PAGE 51, NOW 295.19-3-14.1, 295.19-3-14.2 CREATED.

SPECIAL DISTRICTS

LEGEND

PROPERTY LINE
ORIGINAL LOT LINE
RAILROAD
STREAM OR DITCH
ROAD OR RAILWAY BNDY
COUNTY LINE
TOWN LINE
VILLAGE LINE
BLOCK LIMIT
GREAT LOT LINE
SCHOOL DISTRICT LINE

FIRE DISTRICT LINE
DENOTES COMMON OWNER
TAX MAP BLOCK NUMBER
TAX MAP PARCEL NUMBER — **76.00-1-11**
FILED PLAN LOT NUMBER — **(14)**

GREAT LOT NUMBER — 3
CALCULATED ACREAGE — **75 (C)**
DEED ACREAGE — **175 A**
SCALED DIMENSION — **225 (S)**
DEED DIMENSION — **173.2**

NORTH
COORDINATES BASED ON
NEW YORK STATE PLANE COORDINATE SYSTEM
EASTERN ZONE NAD 83

295.14	295.15	295.16
295.18		295.20
301.06	301.07	301.08

SHEET INDEX

TAX MAP

TOWN OF QUEENSBURY

WARREN COUNTY, NEW YORK

0 50 100 200 Feet

scale: 1 inch = 100 feet

295.19

DATE PRINTED: Apr 11, 2011

THIS DOCUMENT PREPARED FOR TAX PURPOSES ONLY