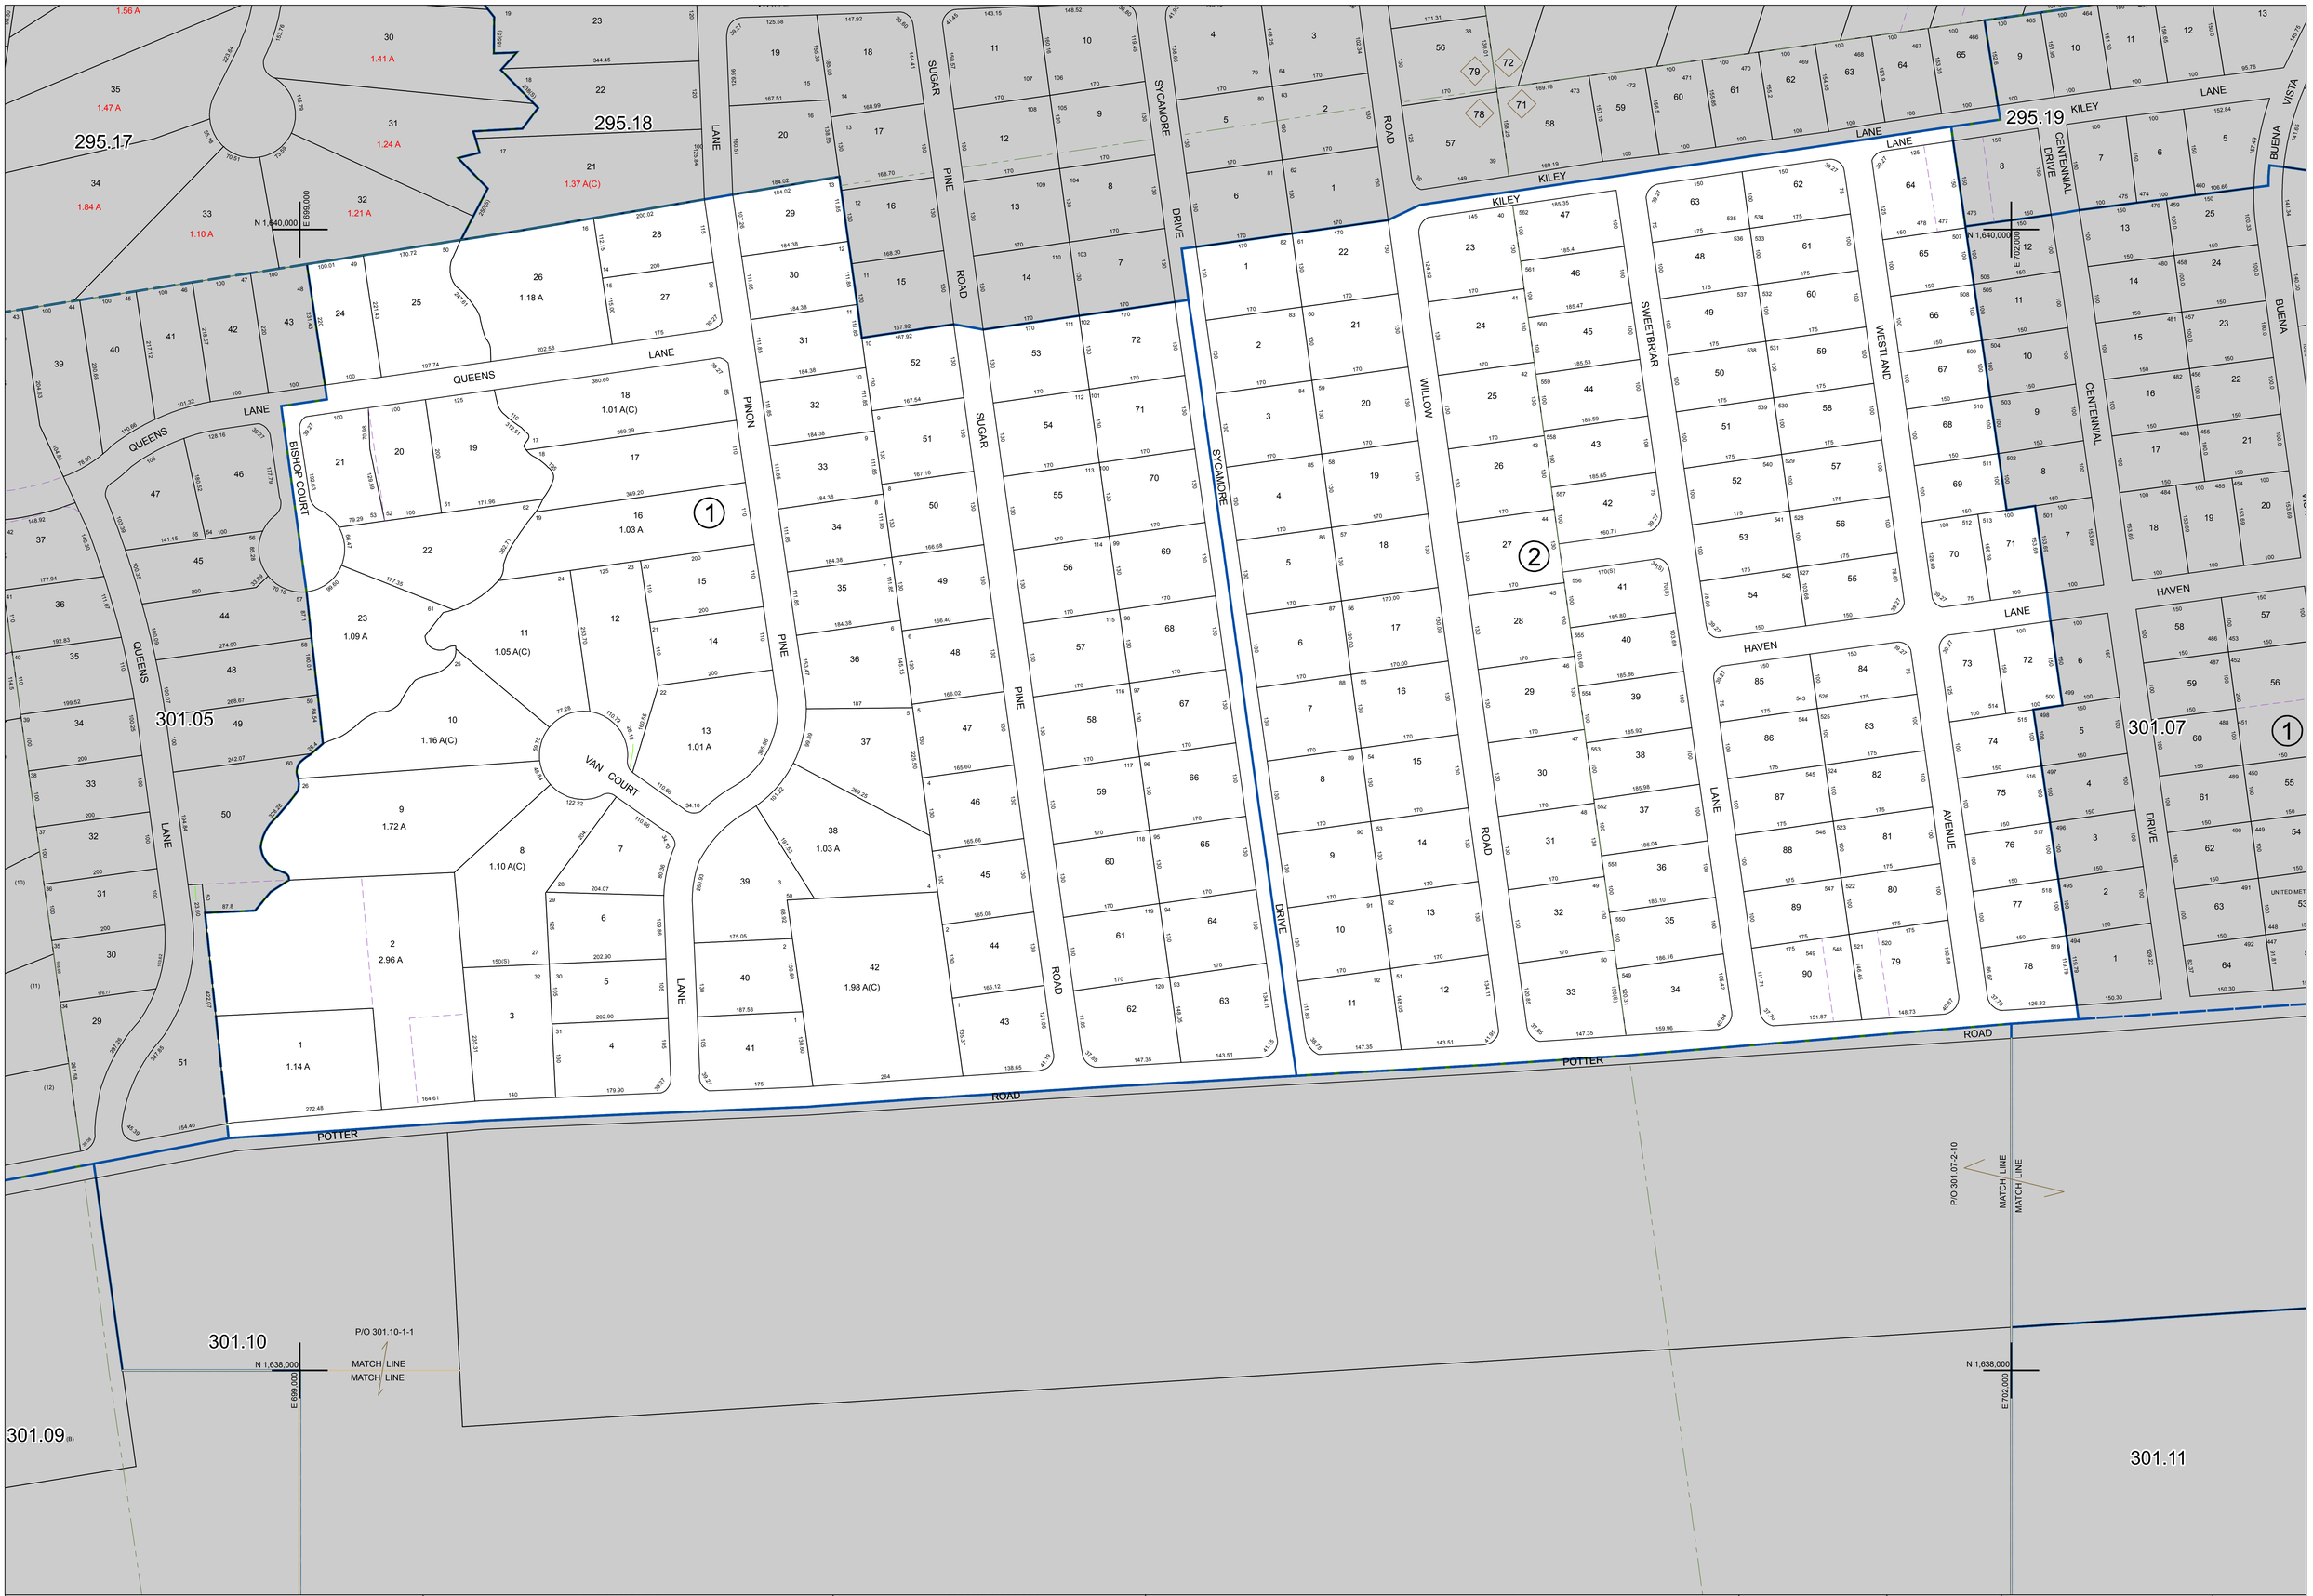

PREPARED BY:
WARREN COUNTY REAL PROPERTY SERVICES
LAKE GEORGE, NEW YORK

REVISION TABLE

DATE	MADE BY	CHANGES OR ADDITIONS

SPECIAL DISTRICTS

LEGEND

PROPERTY LINE
ORIGINAL LOT LINE
RAILROAD
STREAM OR DITCH
ROAD OR RAILWAY BNDY
COUNTY LINE
TOWN LINE
VILLAGE LINE
BLOCK LIMIT
GREAT LOT LINE
SCHOOL DISTRICT LINE
FIRE DISTRICT LINE
DENOTES COMMON OWNER
TAX MAP BLOCK NUMBER
TAX MAP PARCEL NUMBER 76.00-1-11
FILED PLAN LOT NUMBER (14)
GREAT LOT NUMBER
CALCULATED ACREAGE 75 (C)
DEED ACREAGE 175 A
SCALED DIMENSION 225 (S)
DEED DIMENSION 173.2

NORTH
COORDINATES BASED ON
NEW YORK STATE PLANE COORDINATE SYSTEM
EASTERN ZONE NAD 83

295.17	295.18	295.19
301.05		301.07
301.09	301.10	301.11

SHEET INDEX

TAX MAP
TOWN OF QUEENSBURY
WARREN COUNTY, NEW YORK
0 50 100 200 Feet
scale: 1 inch = 100 feet

301.06

DATE PRINTED: Apr 11, 2011

THIS DOCUMENT PREPARED FOR TAX PURPOSES ONLY