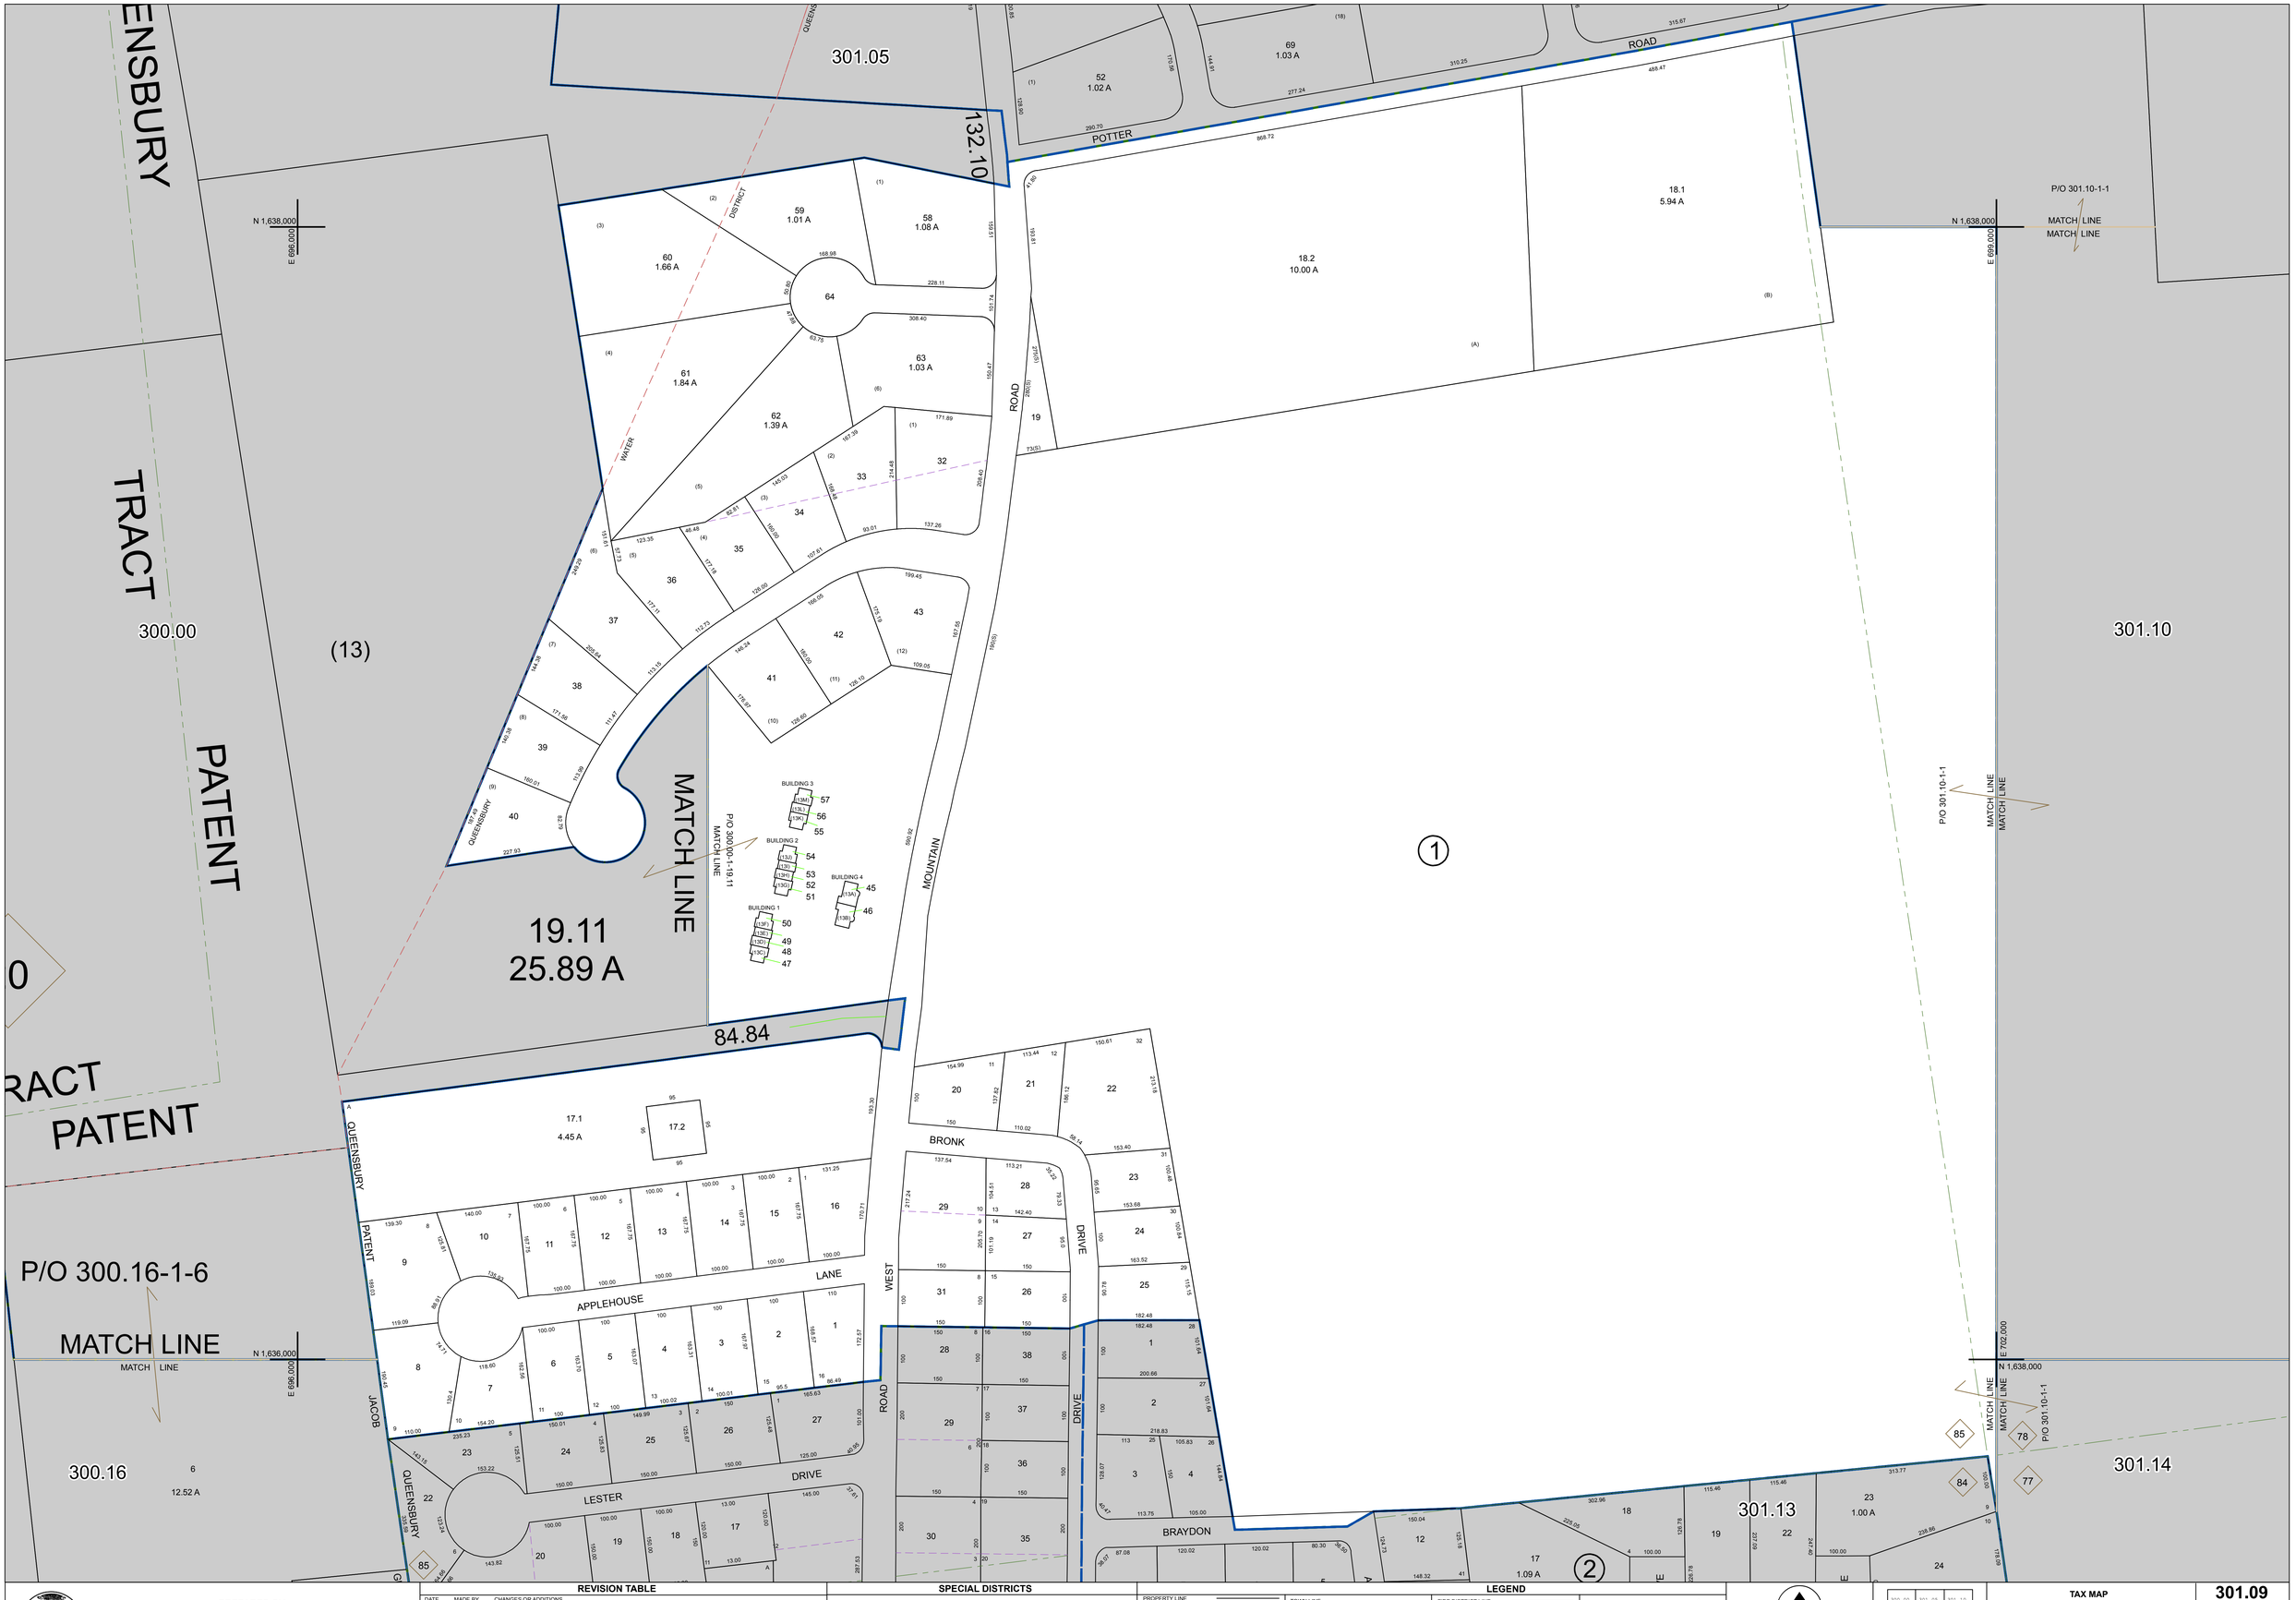

PREPARED BY:

WARREN COUNTY REAL PROPERTY SERVICES

LAKE GEORGE, NEW YORK

THIS DOCUMENT PREPARED FOR TAX PURPOSES ONLY

REVISION TABLE

DATE	MADE BY	CHANGES OR ADDITIONS
6/1/2009	R DIXON	300.00-1-20.1 SPLIT (BY A RECENTLY FILED SUBD. MAP) NOW 301.09-1-58 301.09-1-59 THROUGH 64 CREATED.

SPECIAL DISTRICTS

LEGEND

- PROPERTY LINE
- ORIGINAL LOT LINE
- RAILROAD
- STREAM OR DITCH
- ROAD OR RAILWAY BNDY
- COUNTY LINE
- TOWN LINE
- VILLAGE LINE
- BLOCK LIMIT
- GREAT LOT LINE
- SCHOOL DISTRICT LINE
- FIRE DISTRICT LINE
- DENOTES COMMON OWNER
- TAX MAP BLOCK NUMBER
- TAX MAP PARCEL NUMBER **76.00-1-11**
- FILED PLAN LOT NUMBER **(14)**
- GREAT LOT NUMBER
- CALCULATED ACREAGE **76 (C)**
- DEED ACREAGE **175 A**
- SCALED DIMENSION **225 (S)**
- DEED DIMENSION **173.2**

NORTH

COORDINATES BASED ON NEW YORK STATE PLANE COORDINATE SYSTEM EASTERN ZONE NAD 83

300.00	301.05	301.10
300.00		301.10
300.16	301.13	301.14

SHEET INDEX

TAX MAP

TOWN OF QUEENSBURY

WARREN COUNTY, NEW YORK

0 50 100 200 Feet

scale: 1 inch = 100 feet

301.09

DATE PRINTED: Apr 11, 2011