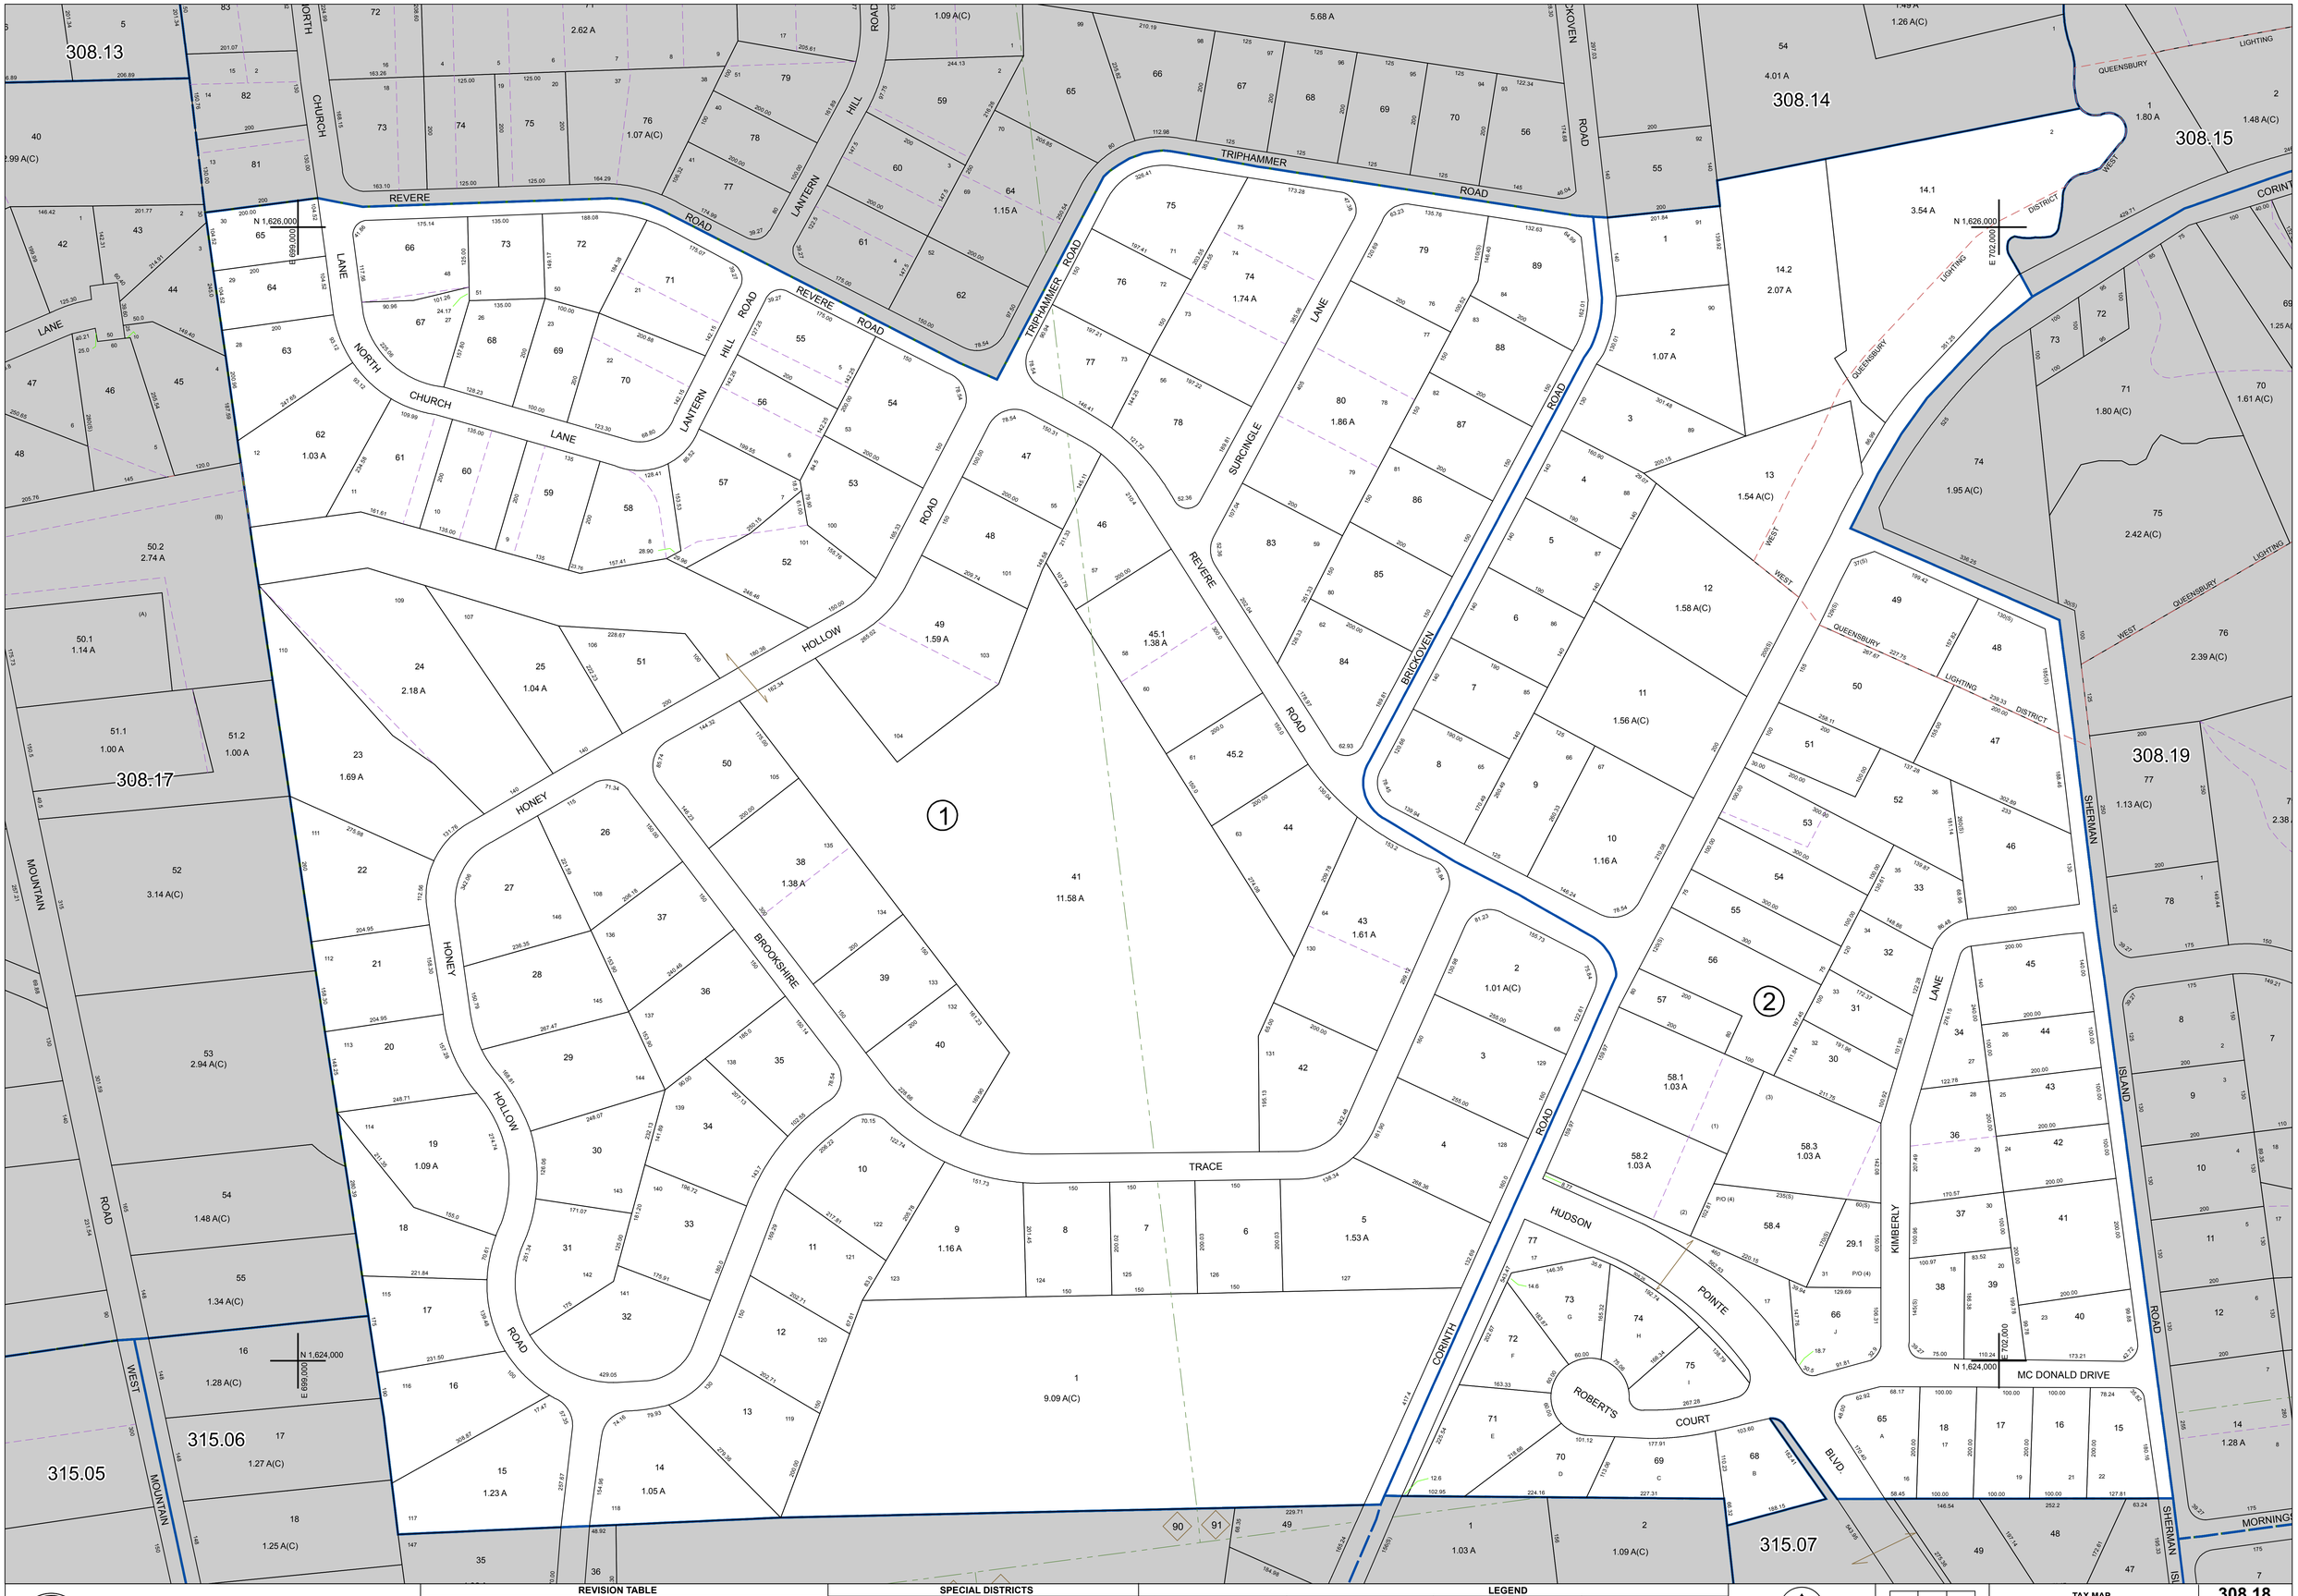

PREPARED BY:

WARREN COUNTY REAL PROPERTY SERVICES

LAKE GEORGE, NEW YORK

REVISION TABLE

DATE	MADE BY	CHANGES OR ADDITIONS
12/29/2010	R DIXON	308.18-2-29.2 MERGED INTO 308.18-2-58.3 (BY DEED BOOK 4151 PAGE 217) AND DELETED FROM TAX MAP.
12/29/2010	R DIXON	308.18-2-58 SPLIT (MCDONALD SUBDIVISION) NOW 308.18-2-58.1, 308.18-2-58.2, 58.3 & 58.4 CREATED.
12/29/2010	R DIXON	PARCEL 308.18-2-29 SPLIT (MCDONALD SUBDIVISION) NOW 308.18-2-29.1 PARCEL 308.18-2-29.2 CREATED.

SPECIAL DISTRICTS

LEGEND

PROPERTY LINE
ORIGINAL LOT LINE
RAILROAD
STREAM OR DITCH
ROAD OR RAILWAY BNDY
COUNTY LINE
TOWN LINE
VILLAGE LINE
BLOCK LIMIT
GREAT LOT LINE
SCHOOL DISTRICT LINE

FIRE DISTRICT LINE
DENOTES COMMON OWNER
TAX MAP BLOCK NUMBER — 1
TAX MAP PARCEL NUMBER — 76.00-1-11
FILED PLAN LOT NUMBER — (14)

GREAT LOT NUMBER — 5
CALCULATED ACREAGE — 75 (C)
DEED ACREAGE — 175 A
SCALED DIMENSION — 225 (S)
DEED DIMENSION — 173.2

NORTH
COORDINATES BASED ON
NEW YORK STATE PLANE COORDINATE SYSTEM
EASTERN ZONE NAD 83

308.13	308.14	308.15
308.17		308.19
315.05	315.06	315.07

SHEET INDEX

TAX MAP

TOWN OF QUEENSBURY

WARREN COUNTY, NEW YORK

0 50 100 200 Feet

scale: 1 inch = 100 feet

308.18

DATE PRINTED: Apr 11, 2011

THIS DOCUMENT PREPARED FOR TAX PURPOSES ONLY