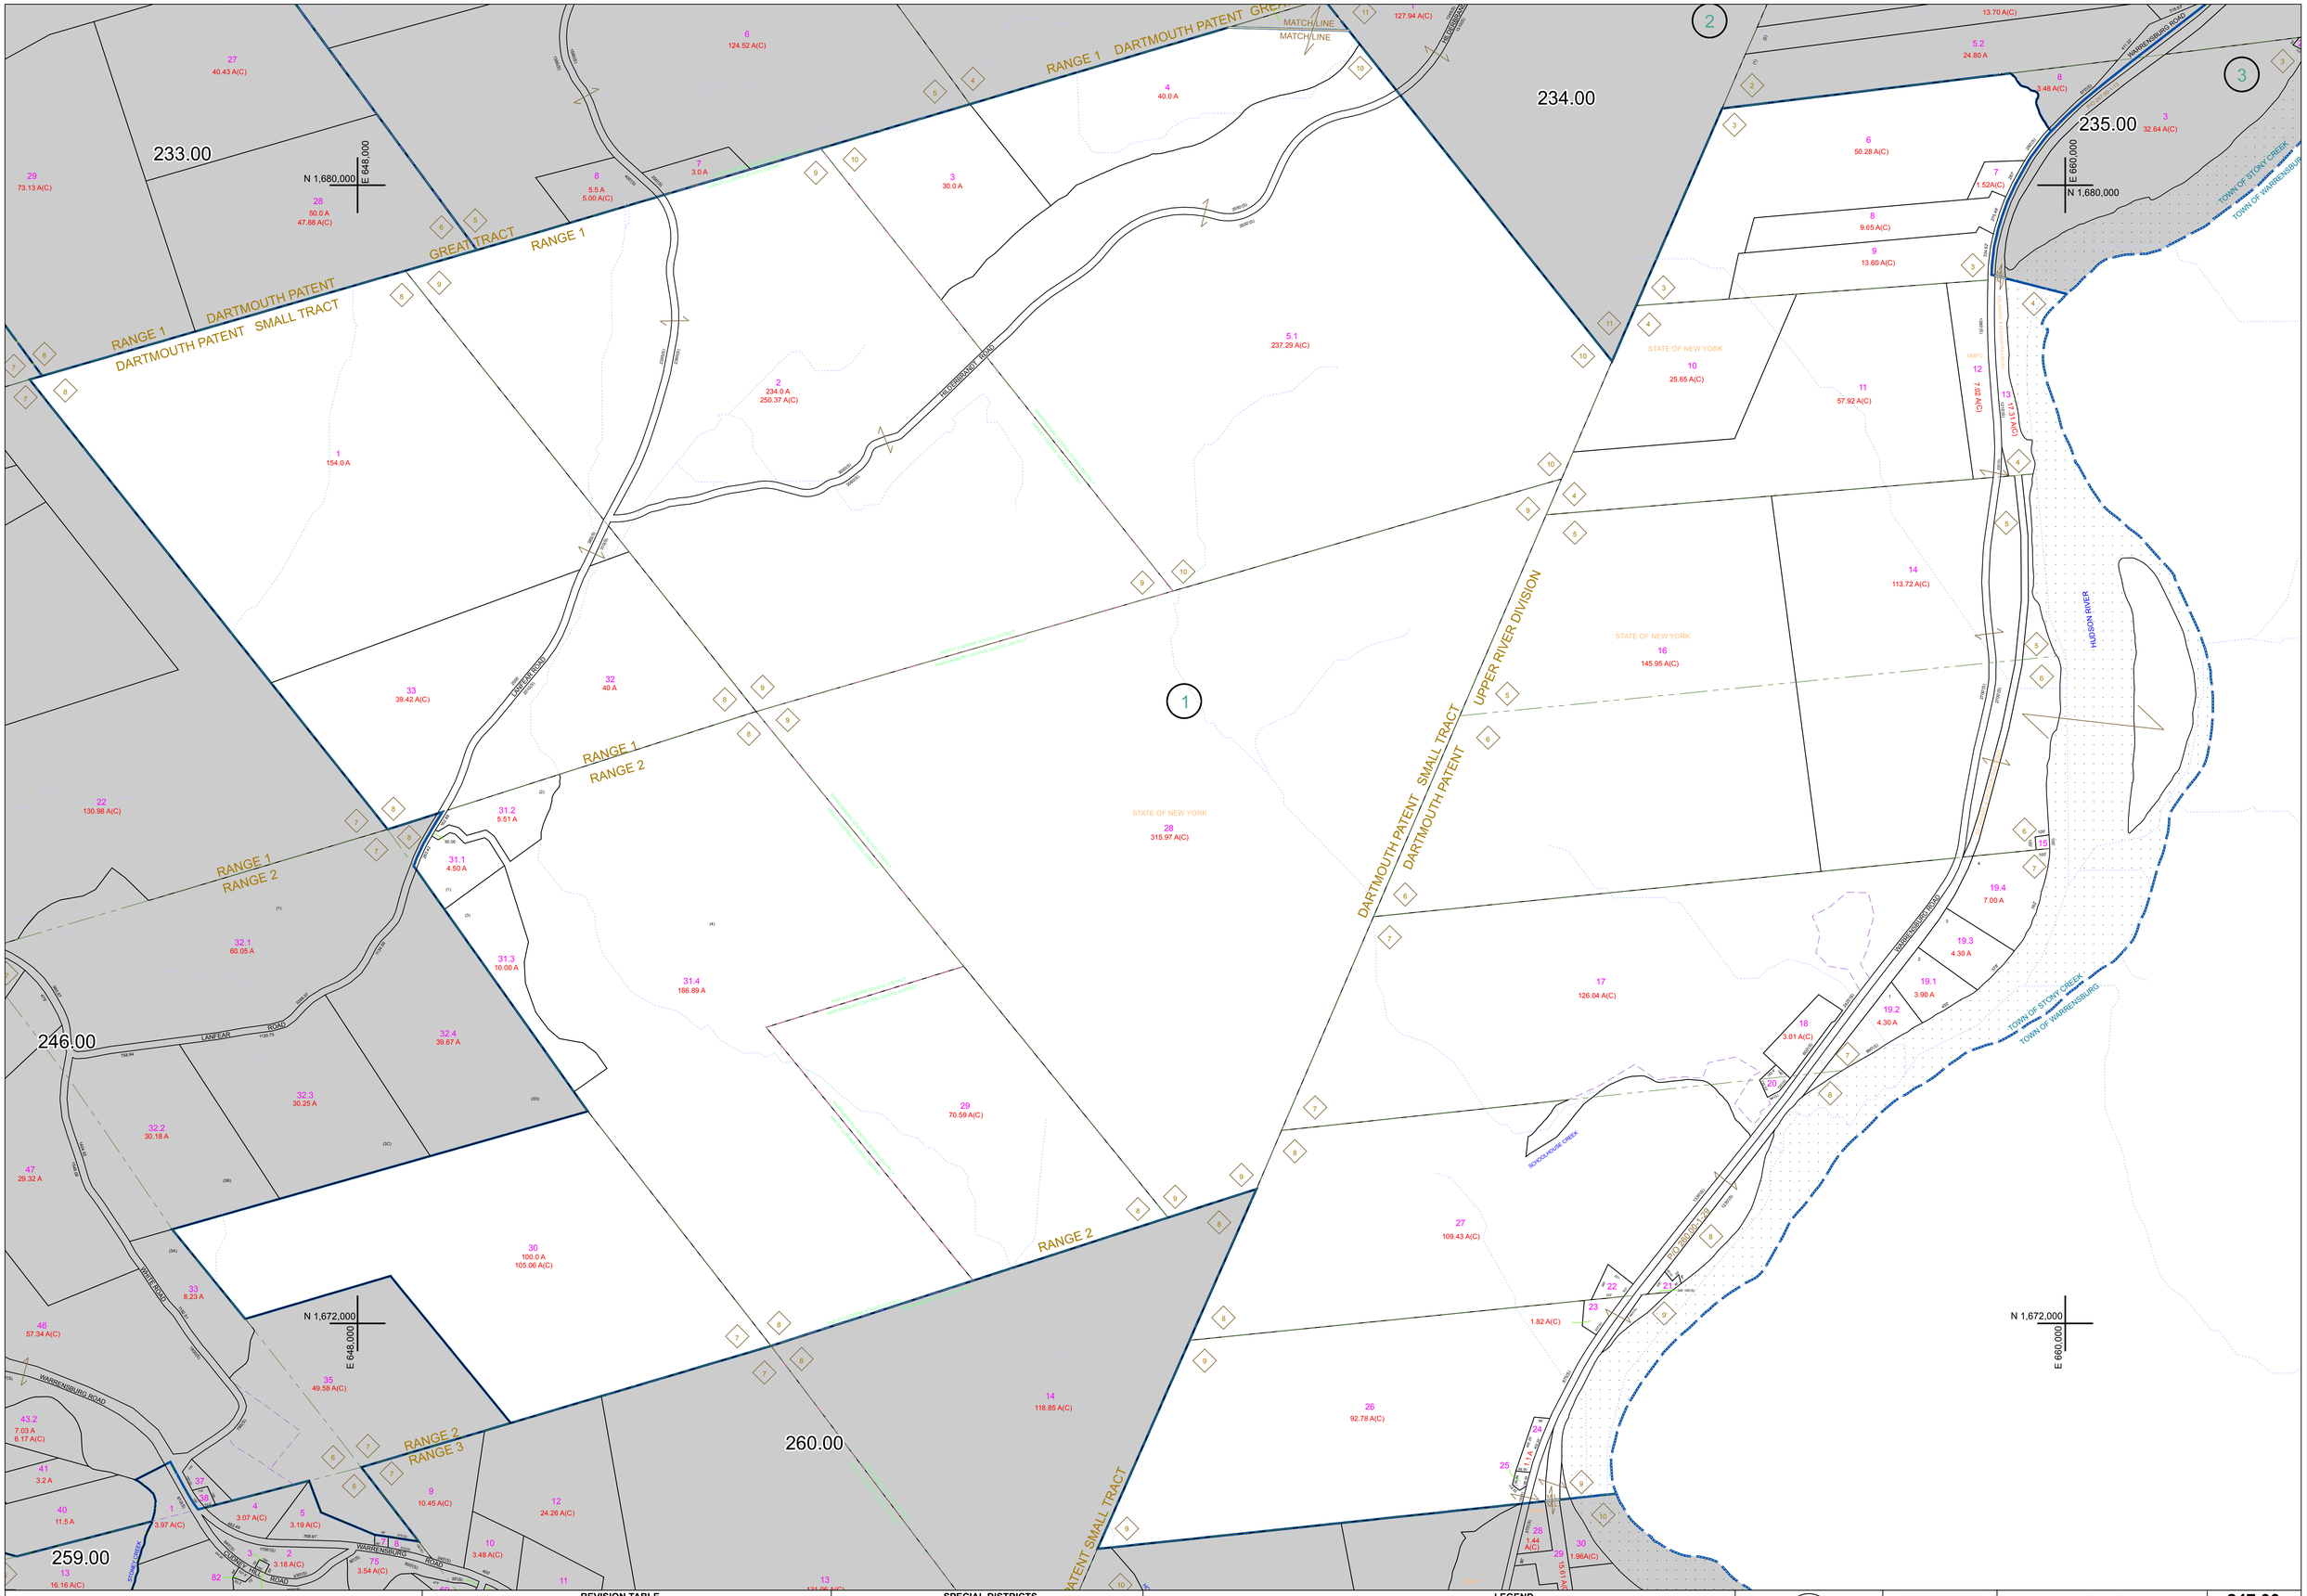

PREPARED BY:

WARREN COUNTY REAL PROPERTY SERVICES

LAKE GEORGE, NEW YORK

REVISION TABLE

DATE	MADE BY	CHANGES OR ADDITIONS
12/19/2012	R DIXON	247.-1-31 SPLIT (BORRELLO SUBDIVISION) NOW 247.-1-31.1 PARCELS 247.-1-31.2, 31.3 & 31.4 CREATED.
10/1/2008	R DIXON	PARCELS 247.00-1-28, 29 & 31 REVISED BY A FILED MAP FOR SCHULS
10/1/2008	R DIXON	PARCELS 247.00-1-2, 3, 4, 5.1, 30, 32 & 33 REVISED BY DEED RESEARCH.

SPECIAL DISTRICTS

LEGEND

PROPERTY LINE
ORIGINAL LOT LINE
RAILROAD
STREAM OR DITCH
ROAD OR RAILWAY BNDY
COUNTY LINE
TOWN LINE
VILLAGE LINE
BLOCK LIMIT
GREAT LOT LINE
SCHOOL DISTRICT LINE

FIRE DISTRICT LINE
DENOTES COMMON OWNER
TAX MAP BLOCK NUMBER — 7 / 12
TAX MAP PARCEL NUMBER — 76.00-1-11
FILED PLAN LOT NUMBER — (14)

GREAT LOT NUMBER — 5
CALCULATED ACREAGE — 75 (C)
DEED ACREAGE — 175 A
SCALED DIMENSION — 225 (S)
DEED DIMENSION — 173.2

NORTH
COORDINATES BASED ON
NEW YORK STATE PLANE COORDINATE SYSTEM
EASTERN ZONE NAD 83

SHEET INDEX

TAX MAP

TOWN OF STONY CREEK

WARREN COUNTY, NEW YORK

0 200 400 800 Feet

scale: 1 inch = 400 feet

247.00

DATE PRINTED: Apr 11, 2011

THIS DOCUMENT PREPARED FOR TAX PURPOSES ONLY