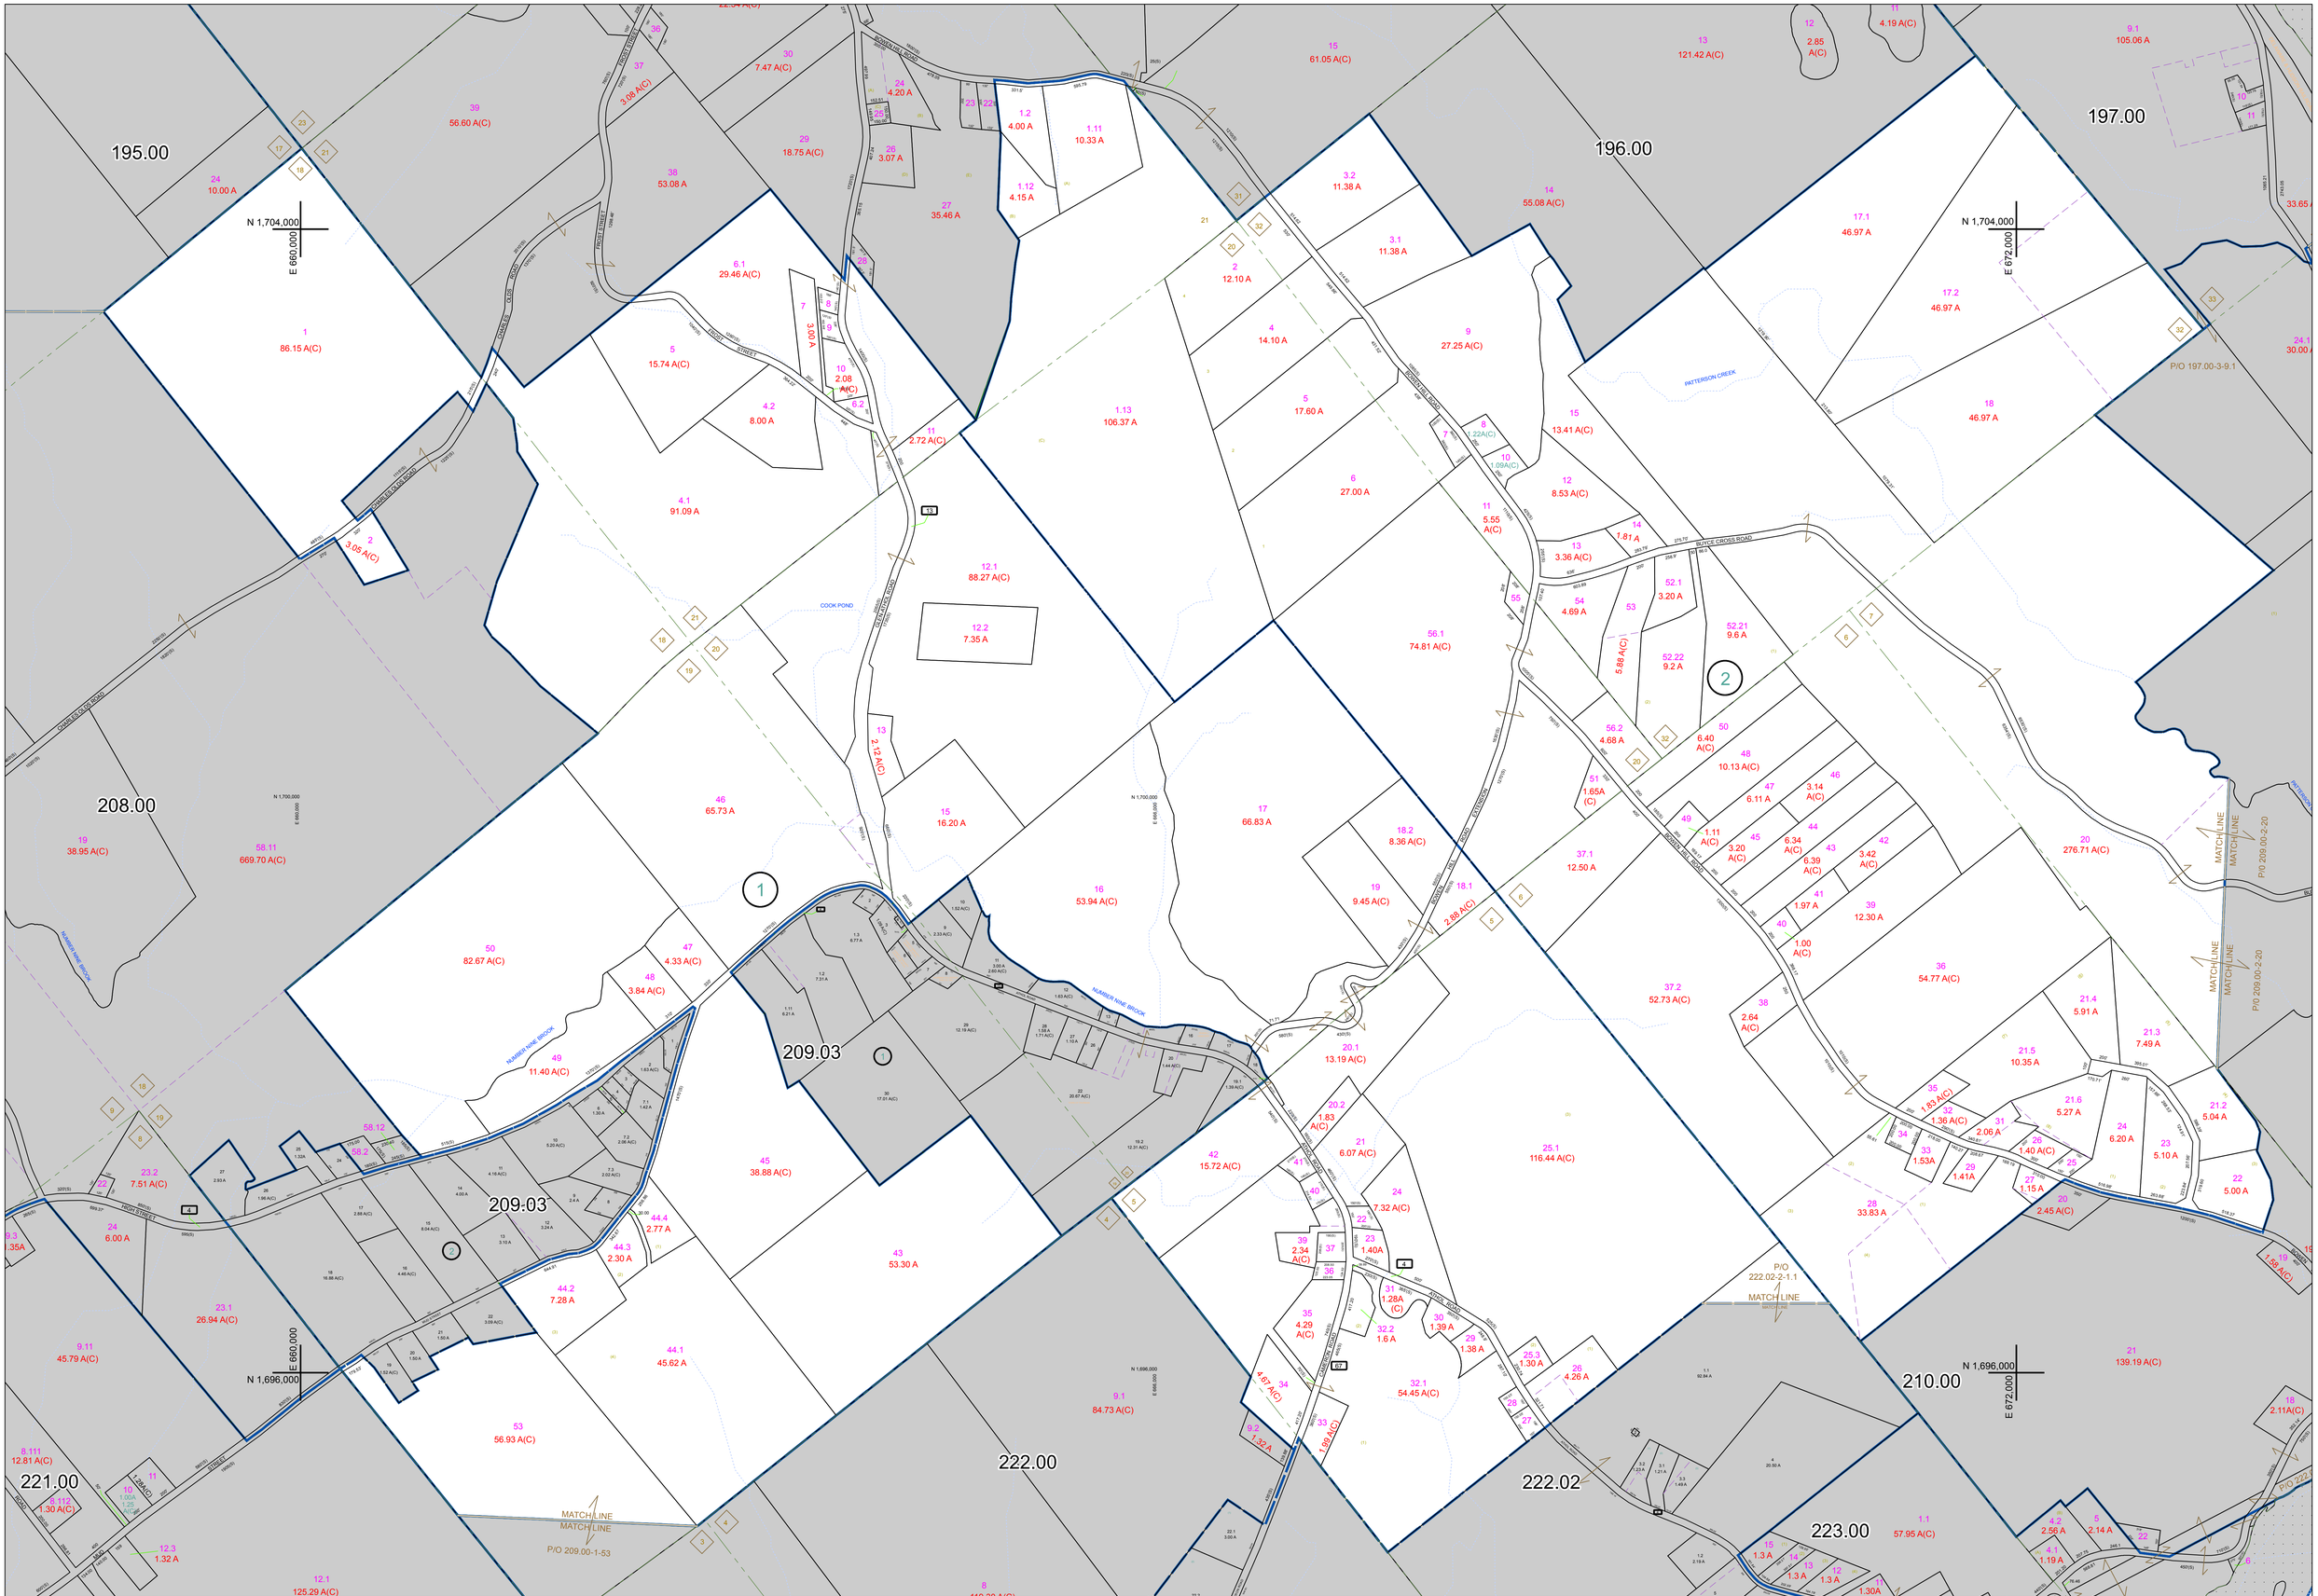

PREPARED BY:

WARREN COUNTY REAL PROPERTY SERVICES

LAKE GEORGE, NEW YORK

REVISION TABLE

DATE	MADE BY	CHANGES OR ADDITIONS
3/12/2010	R DIXON	PORTION OF PARCEL 209.00-2-28 SPLIT (BY DEED BOOK 3972 PAGE 72) AND MERGED INTO PARCEL 209.00-2-27
5/11/2009	R DIXON	PARCELS 209.00-1-6.1, 11 & 12.1 REVISED BY A RECENTLY FILED SURVEY FOR CAMERON (196.00-1-27).
5/11/2009	R DIXON	209.00-1-25.2 MERGED INTO 209.00-1-26 (BY OWNER REQUEST DATED 9/11/08) AND DELETED FROM TAX MAP.

SPECIAL DISTRICTS

LEGEND

PROPERTY LINE
ORIGINAL LOT LINE
RAILROAD
STREAM OR DITCH
ROAD OR RAILWAY BNDY
COUNTY LINE
TOWN LINE
VILLAGE LINE
BLOCK LIMIT
GREAT LOT LINE
SCHOOL DISTRICT LINE
FIRE DISTRICT LINE
DENOTES COMMON OWNER
TAX MAP BLOCK NUMBER — 1
TAX MAP PARCEL NUMBER — 76.00-1-11
FILED PLAN LOT NUMBER — (14)
GREAT LOT NUMBER — 2
CALCULATED ACREAGE — 75 (C)
DEED ACREAGE — 175 A
SCALED DIMENSION — 225 (S)
DEED DIMENSION — 173.2

NORTH
COORDINATES BASED ON
NEW YORK STATE PLANE COORDINATE SYSTEM
EASTERN ZONE NAD 83

195.00	196.00	197.00
208.00		210.00
221.00	222.00	

SHEET INDEX

TAX MAP

TOWN OF THURMAN

WARREN COUNTY, NEW YORK

0 200 400 800 Feet

scale: 1 inch = 400 feet

209.00

DATE PRINTED: Apr 11, 2011

THIS DOCUMENT PREPARED FOR TAX PURPOSES ONLY